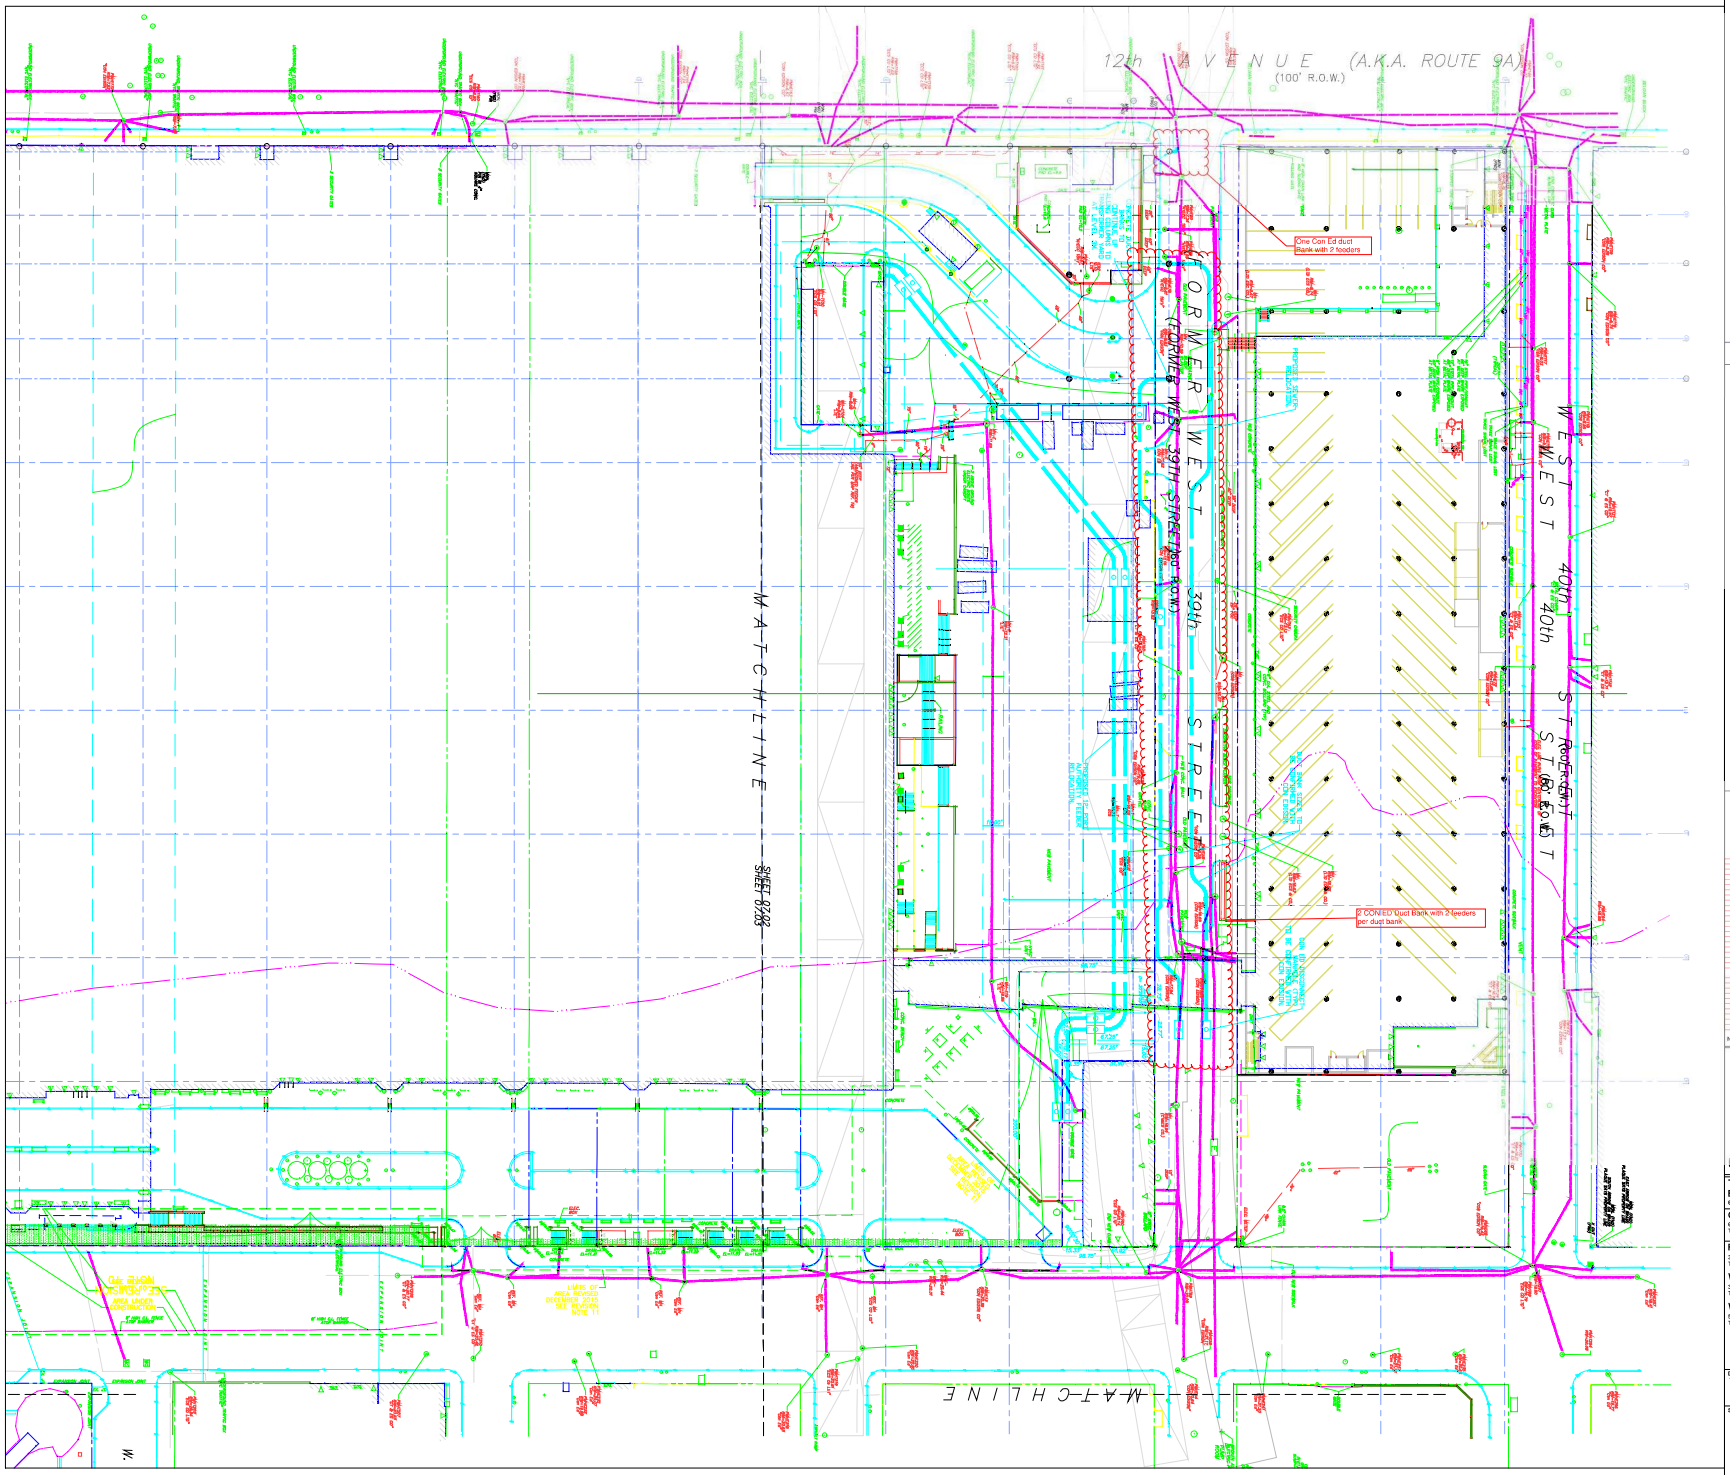

GENERAL NOTES AND LEGEND

NOT FOR CONSTRUCTION

No.	Date	Revisions	Submissions

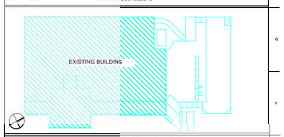

The Jacob K. Javits Convention Center Expansion and Renovation
655 W34th Street, New York, NY 10001

Convention Center Development Corp.
633 Third Avenue, 37th Floor, New York, NY 10017
Tel: 212 803 3100 Fax: 212 803 3734

FXFOWLE Epstein
330 W34th Street, 18th Floor, New York, NY 10001
Tel: 212 843 1800 Fax: 212 843 1818

Weidlinger Associates, INC
375 Hudson Street, 12th Floor, New York, NY 10014-3656
Tel: 212 367 3000 Fax: 212 367 3030 www.wsi.com

WSP-Flack + Kurtz
512 Seventh Avenue, New York, NY 10018
Tel: 212 532 9000 Fax: 212 699 7489 www.wsp-group.com

FXFOWLE EPSTEIN JAVITS ARCHITECTURE

Drawing Title
TRANSFORMER YARD- LVL 0A -12'
LANGAN-SURVEY + NEW STRUCTURES

Seal	Drawn	Project No.
	P.S.	
	Checked	File Name
		SKE-001-LVL 0A-12.dwg
	Reviewed	Drawing No.
	R.O.	SKE-001
	Date	
	04.05.16	
	Scale	DOB Drawing No.
	AS NOTED	of

©2016 Jacob K. Javits Convention Center, All rights reserved.