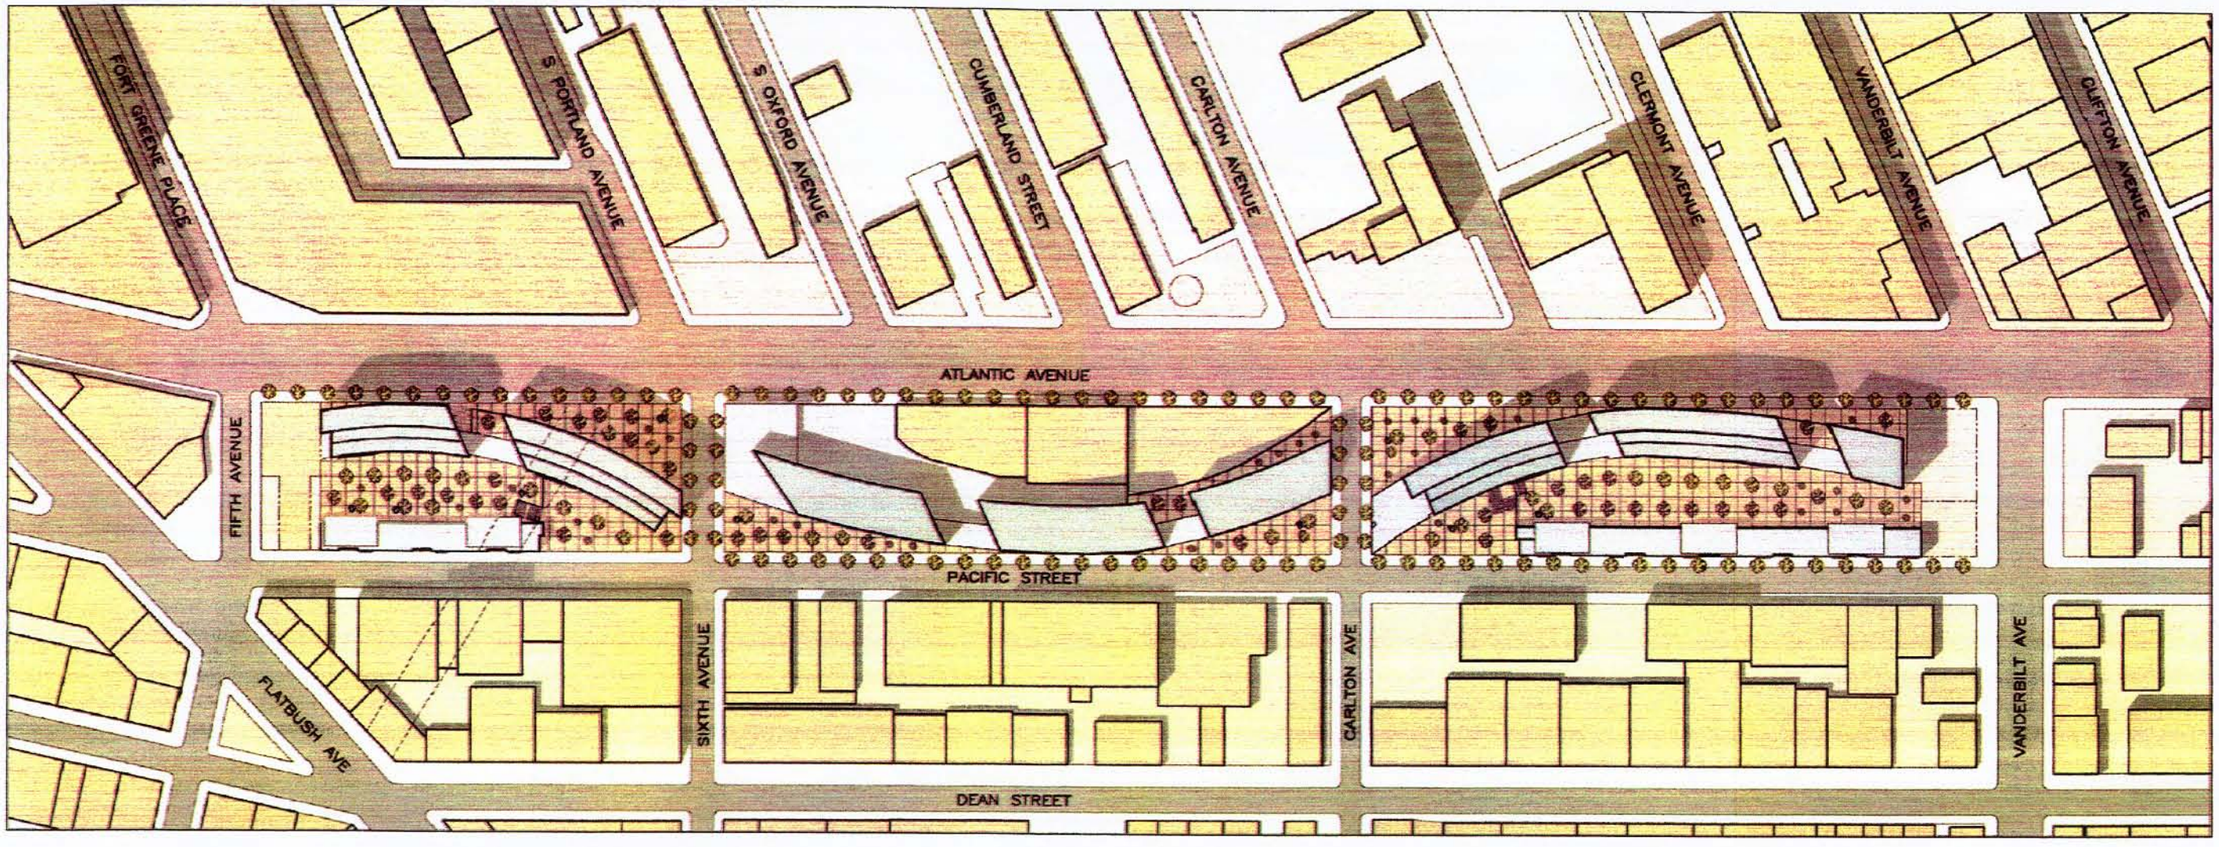

CETRA/RUDDY INCORPORATED
584 BROADWAY
NEW YORK, NEW YORK
10012
TEL 212 941 8801
FAX 212 941 8440

VANDERBILT YARDS
BROOKLYN, NEW YORK

EXTELL DEVELOPMENT COMPANY

PROJECT NUMBER **0523.00**

DRAWING TITLE
SITE PLAN

SCALE **1" = 200'**

DRAWING NUMBER
L-01

DATE
7/06/05

© CETRA/RUDDY INCORPORATED, 2005