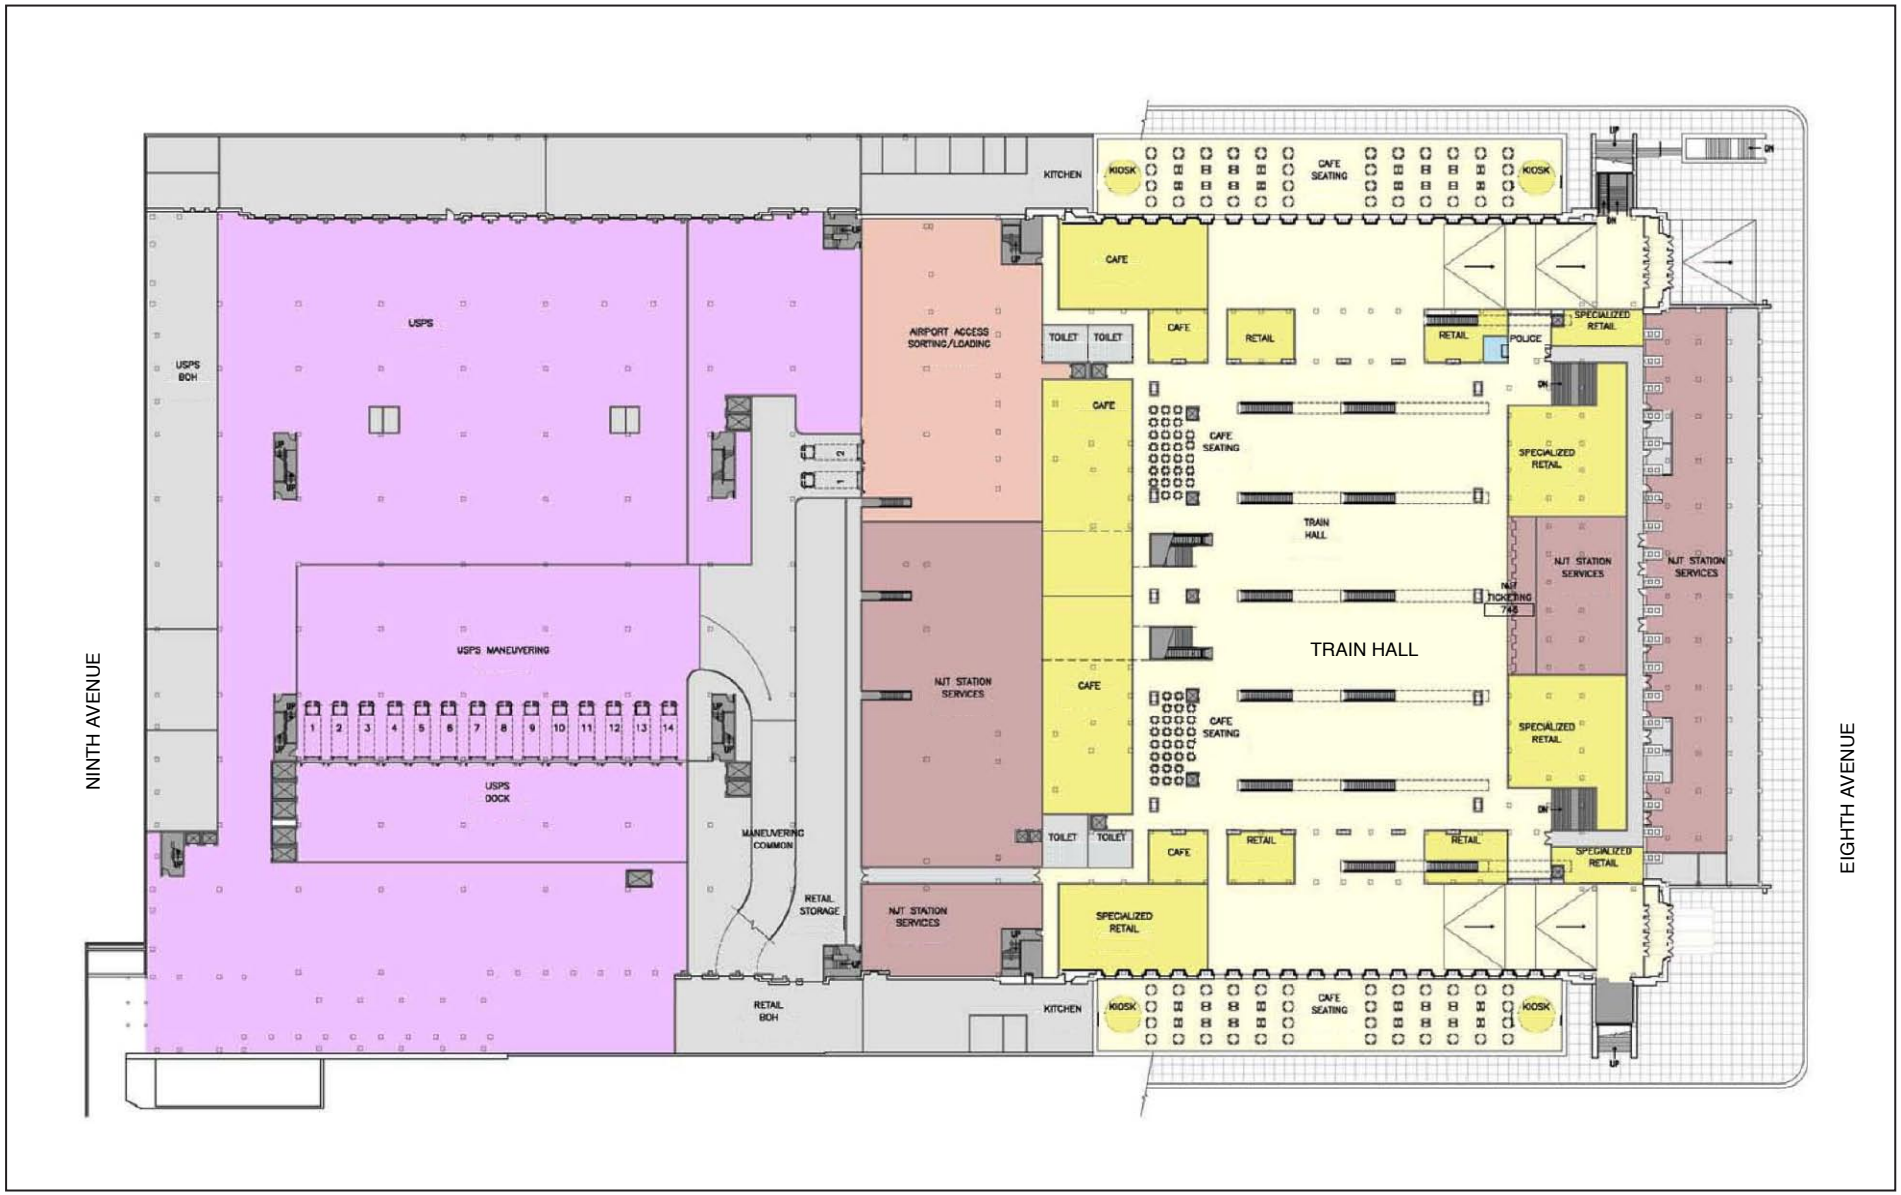

Illustrative Rendering

Proposed Concourse Level

FARLEY POST OFFICE/MOYNIHAN STATION
REDEVELOPMENT PROJECT

Developer C Proposal
Figure 1-7