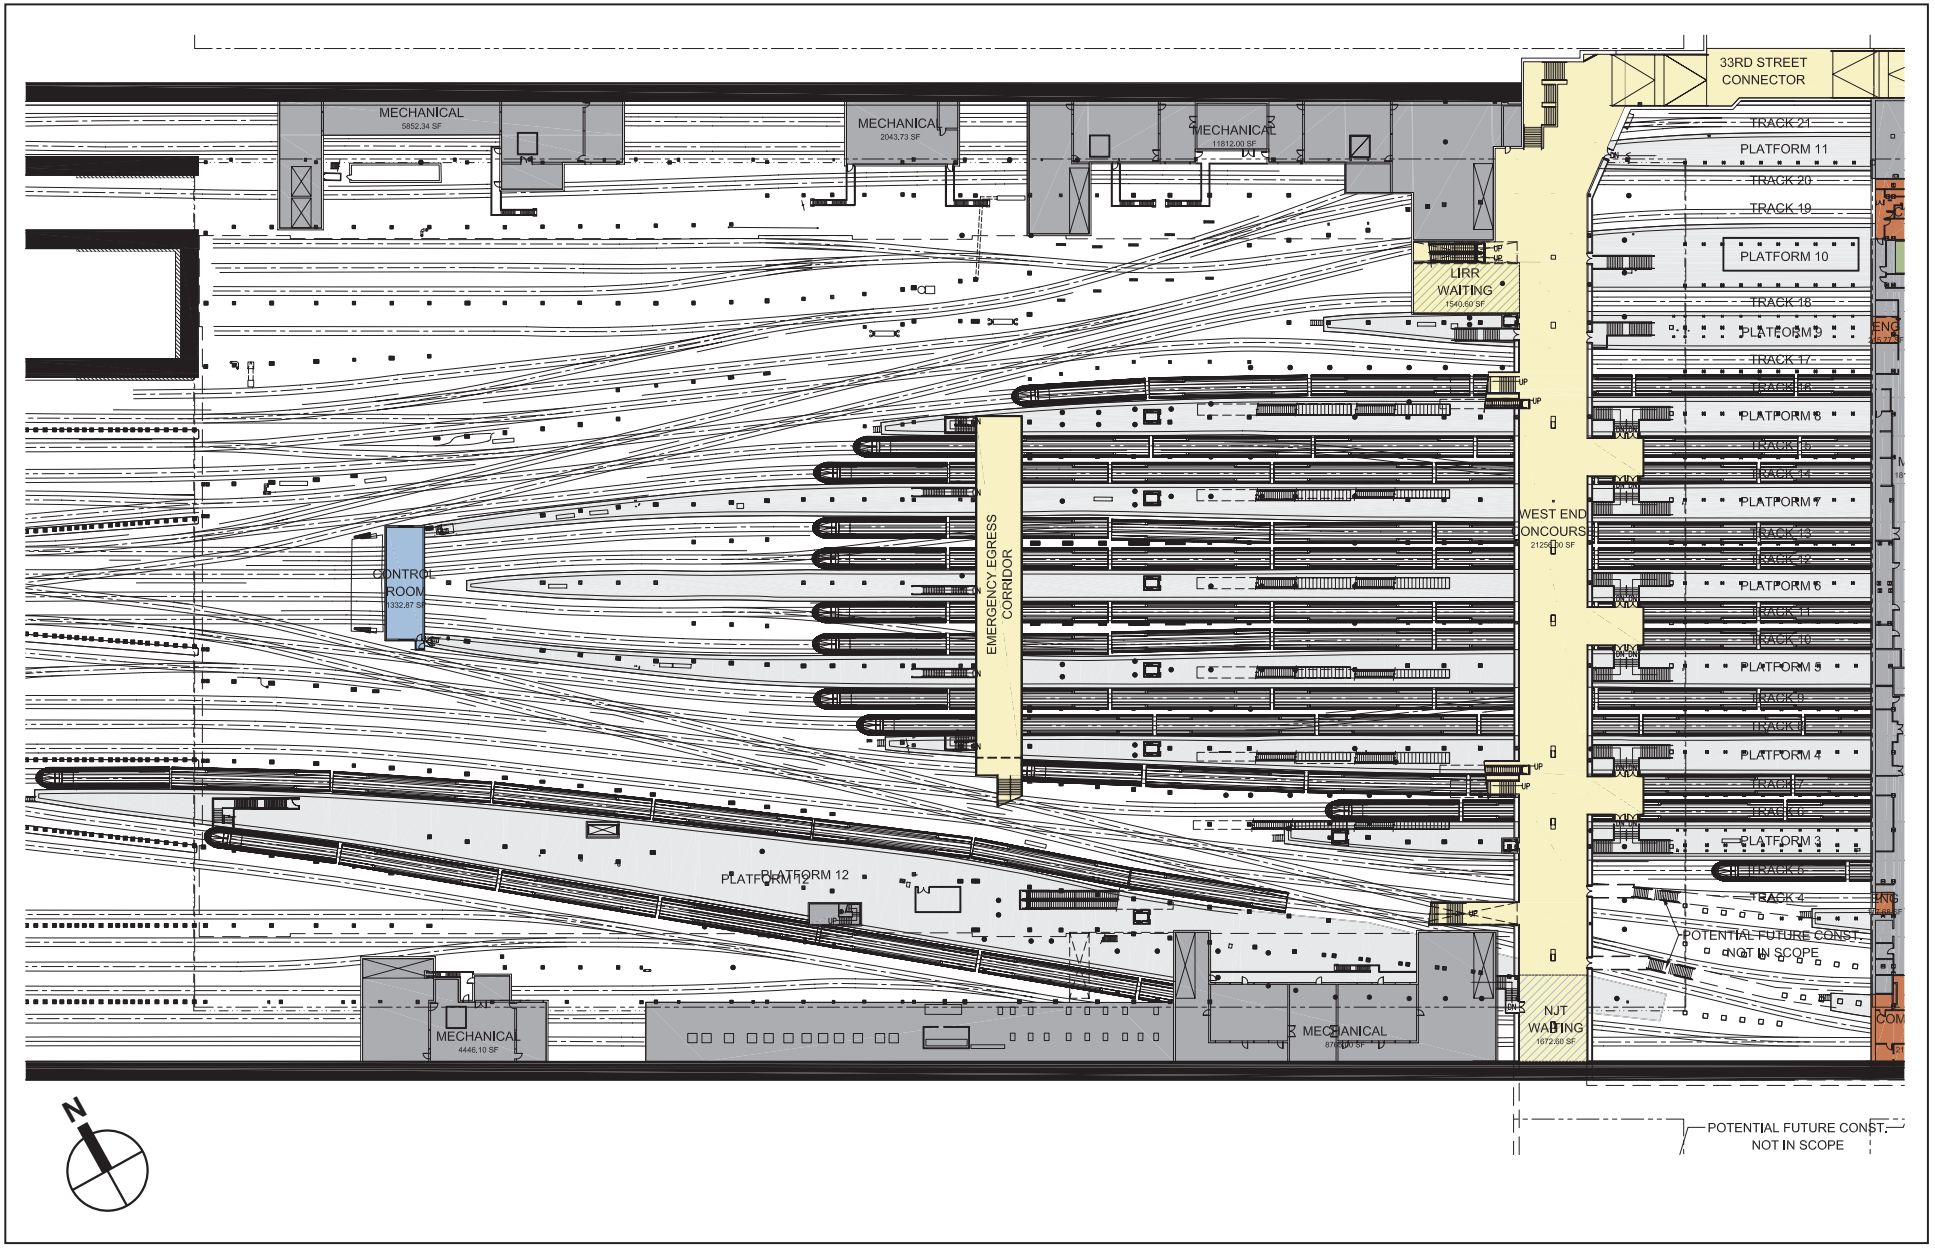

Moynihan Station - Open Station Option
Lower Concourse Level
Figure 1-8

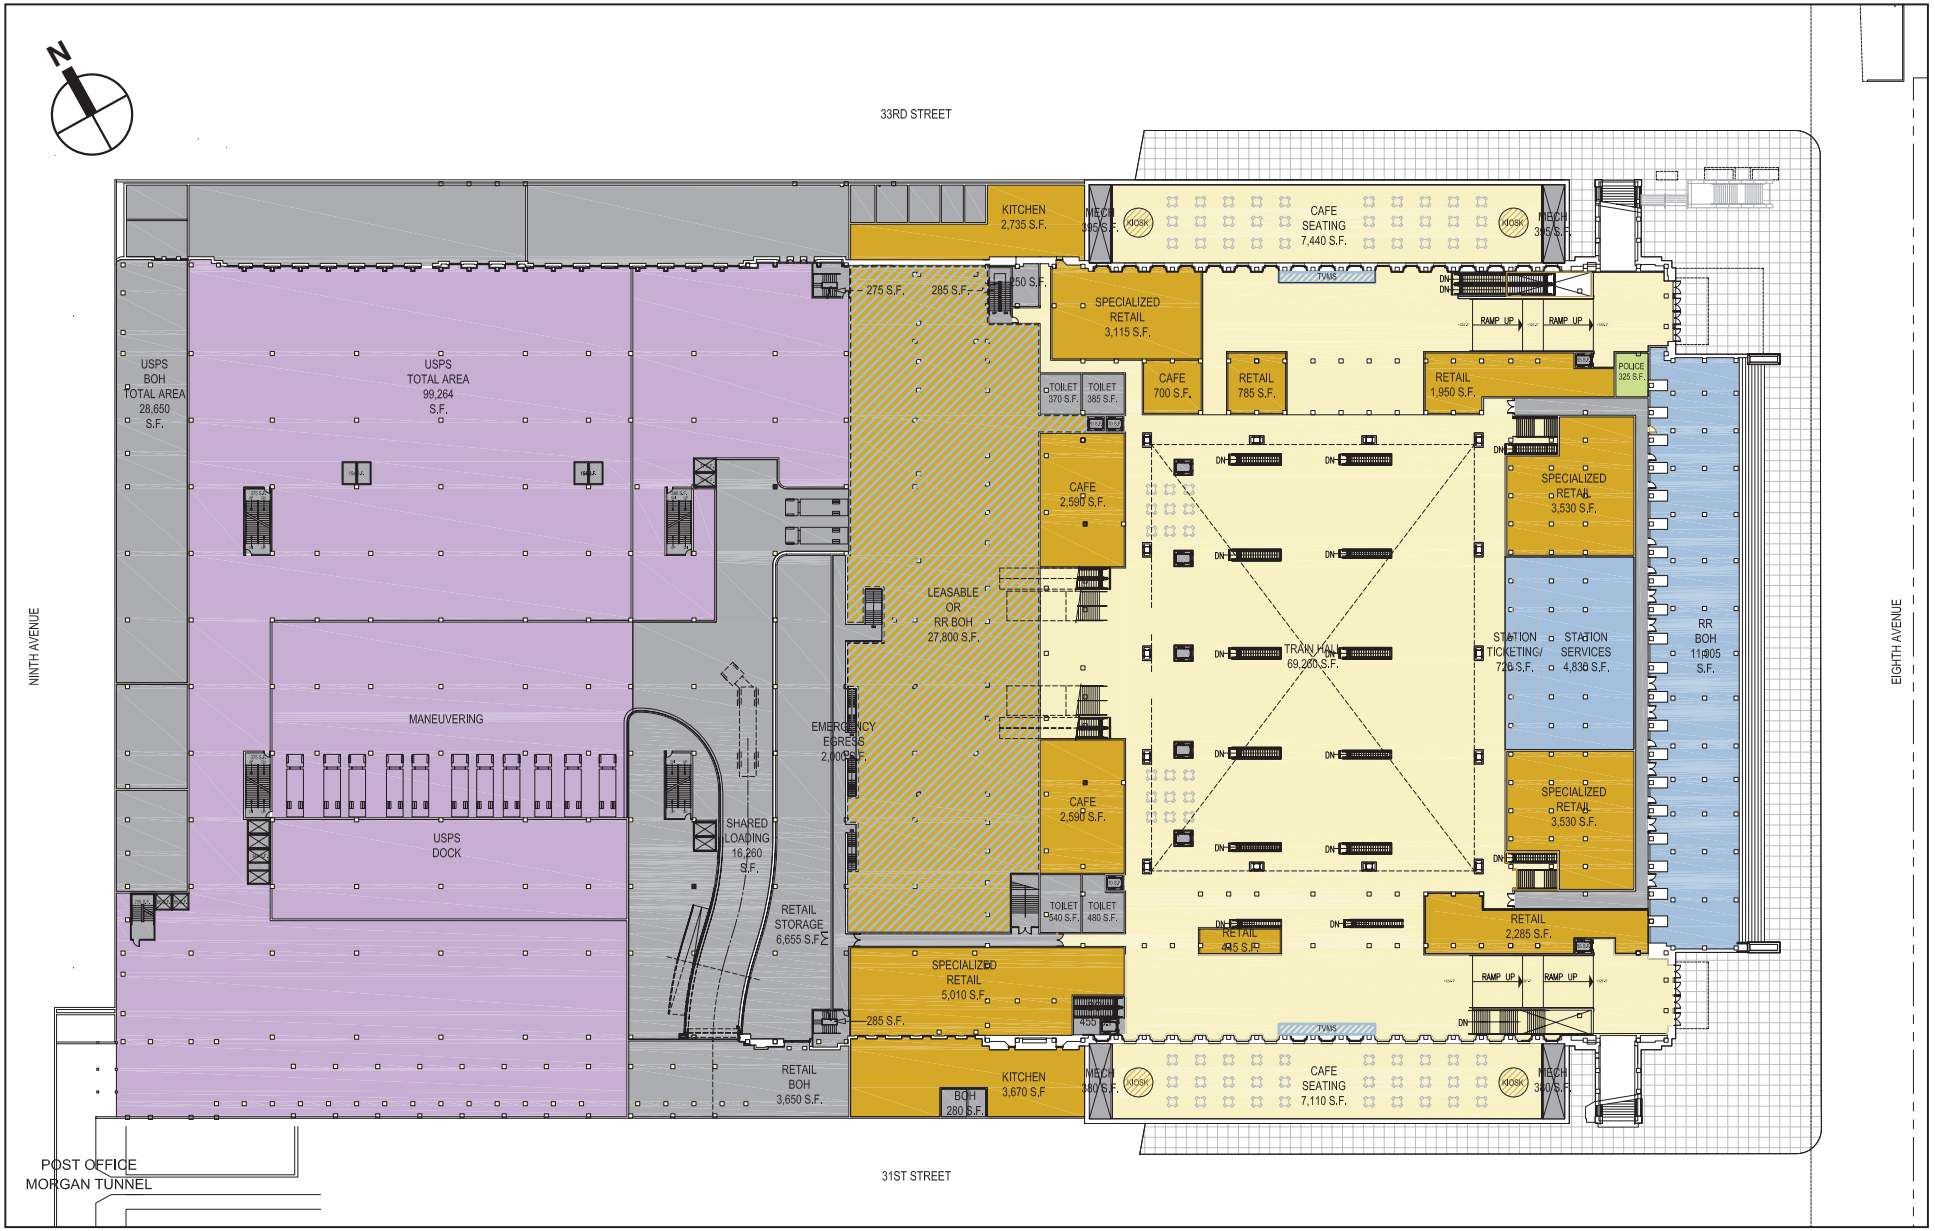

MOYNIHAN STATION
DEVELOPMENT PROJECT
TECHNICAL MEMORANDUM

Moynihan Station - Open Station Option
Main Concourse Level
Figure 1-9

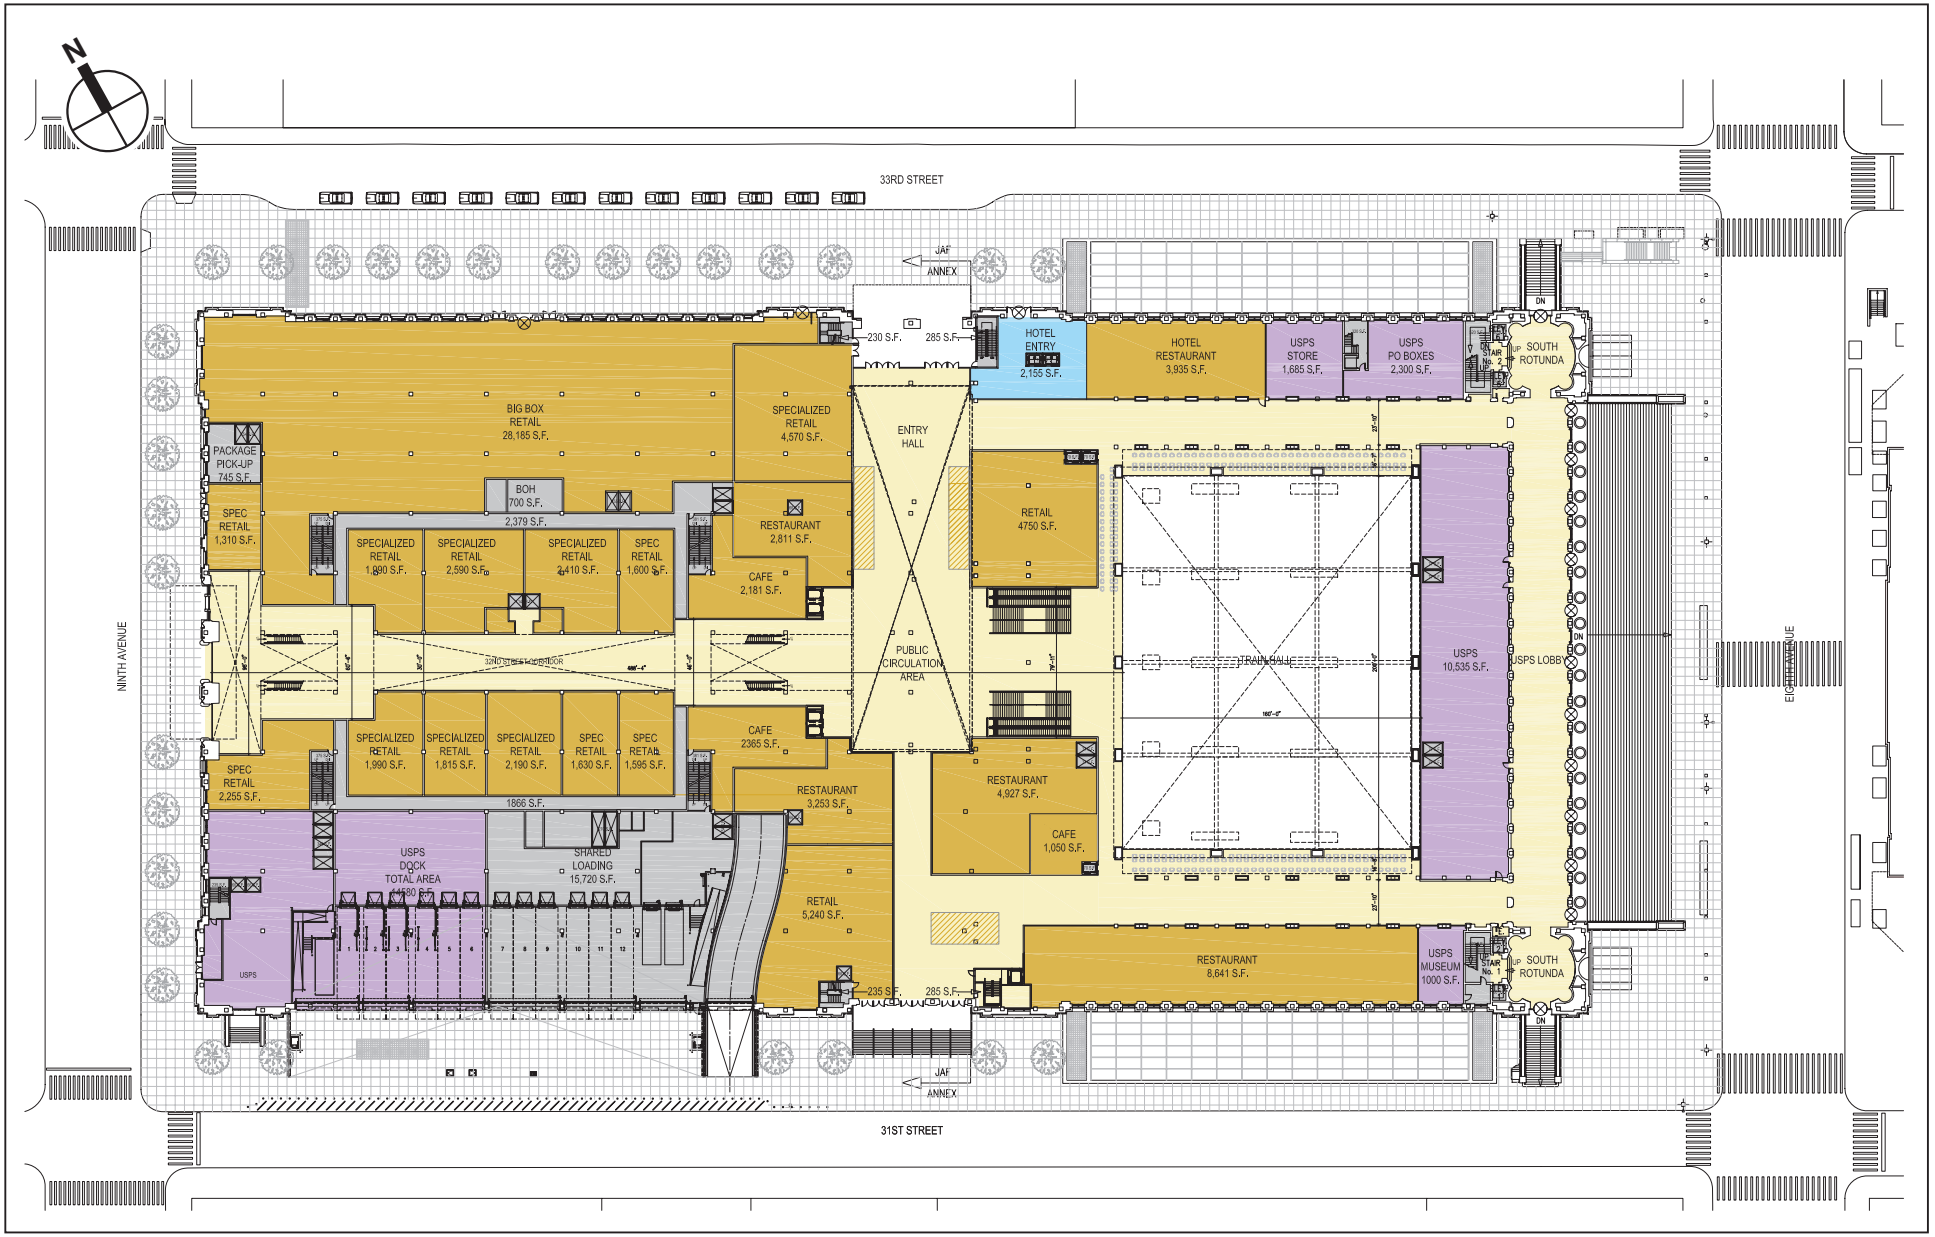

MOYNIHAN STATION
DEVELOPMENT PROJECT
TECHNICAL MEMORANDUM

Moynihan Station - Open Station Option
Street Level
Figure 1-10