ATTACHMENT 'A' – PROJECT LOCATION MAP

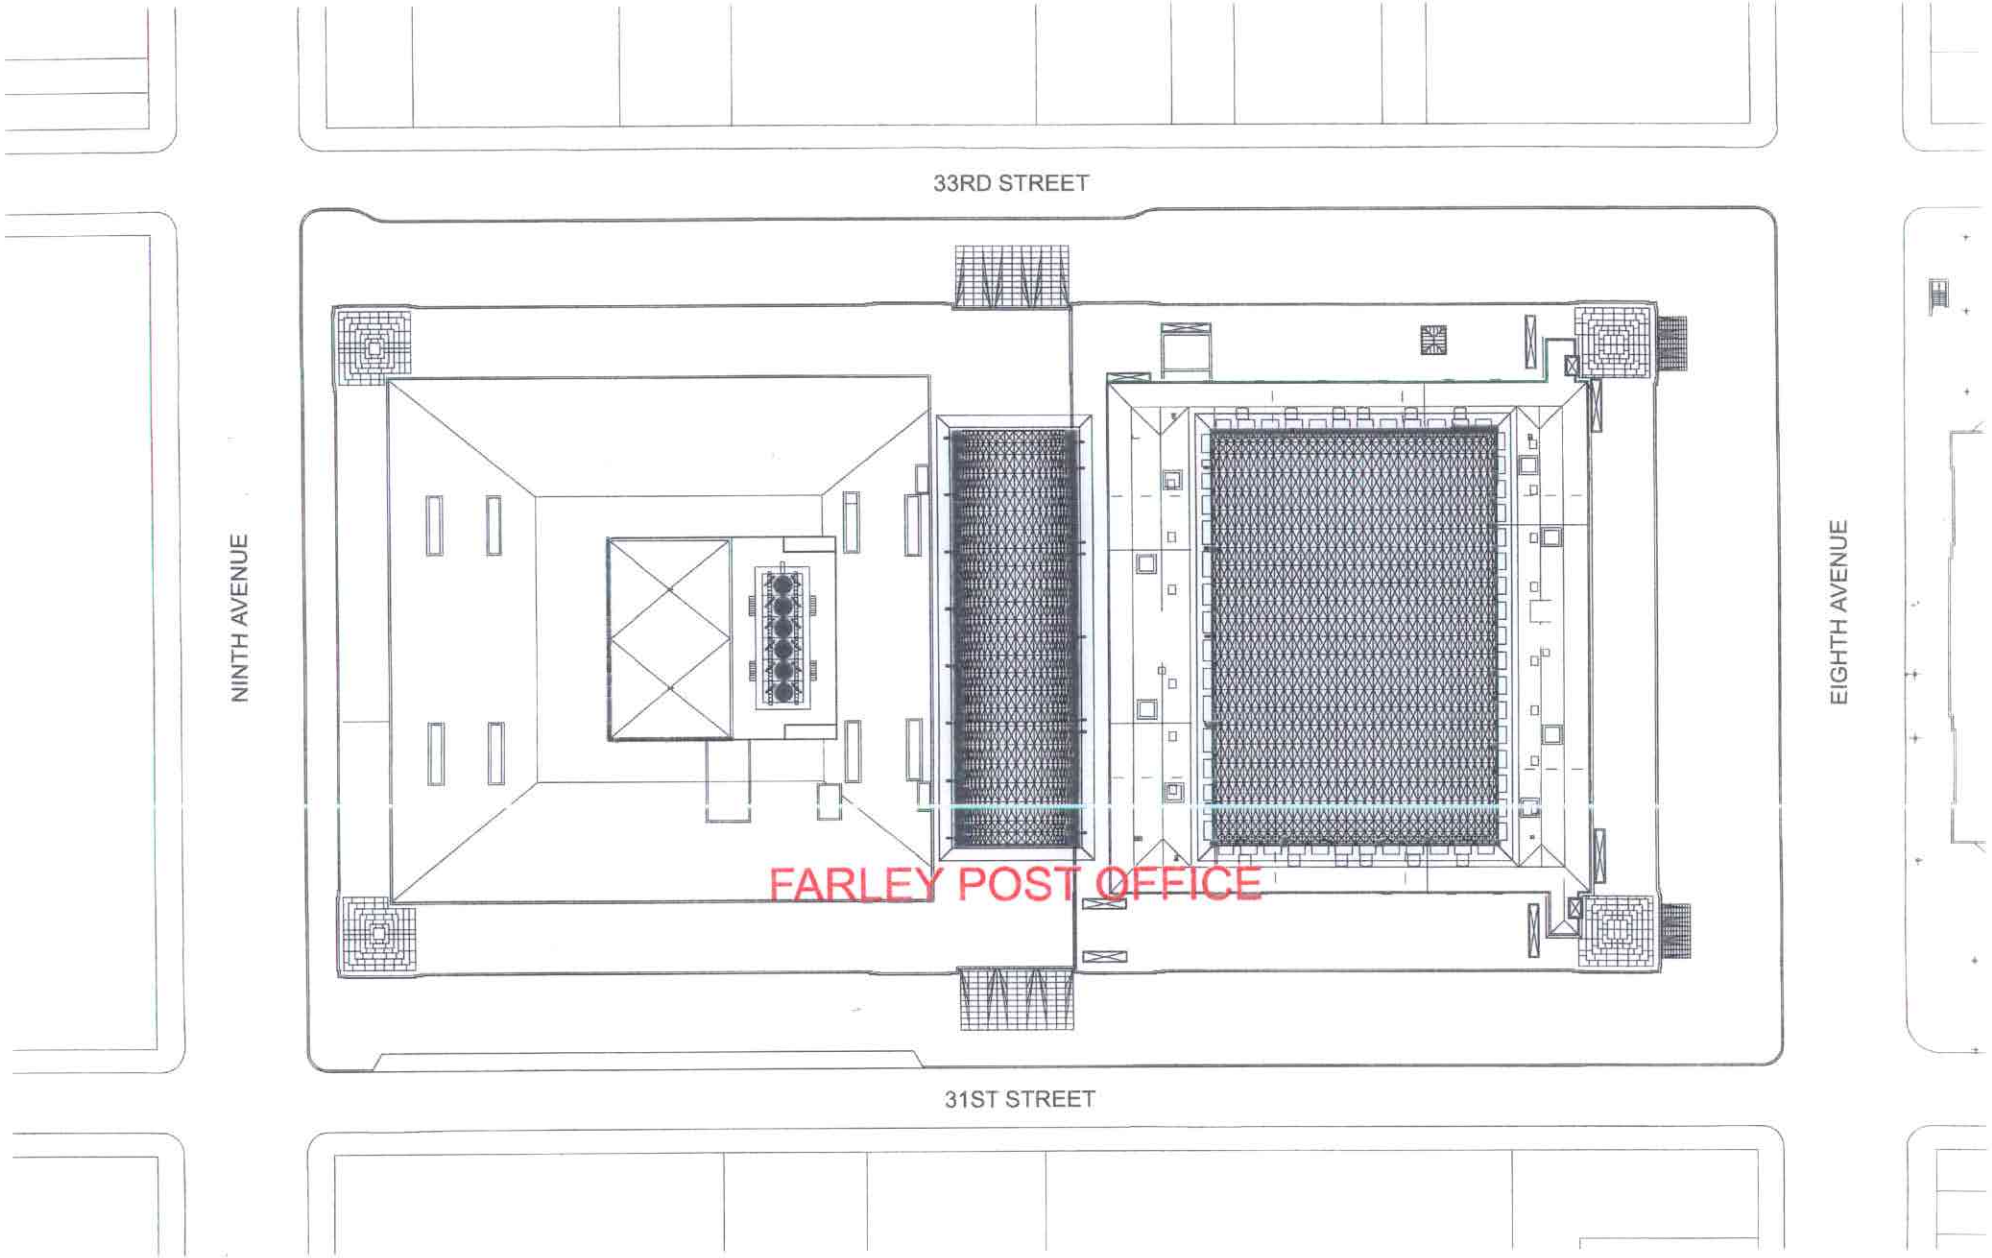

SOM

FARLEY POST OFFICE SITE

ATTACHMENT 'A' – PROJECT LOCATION MAP

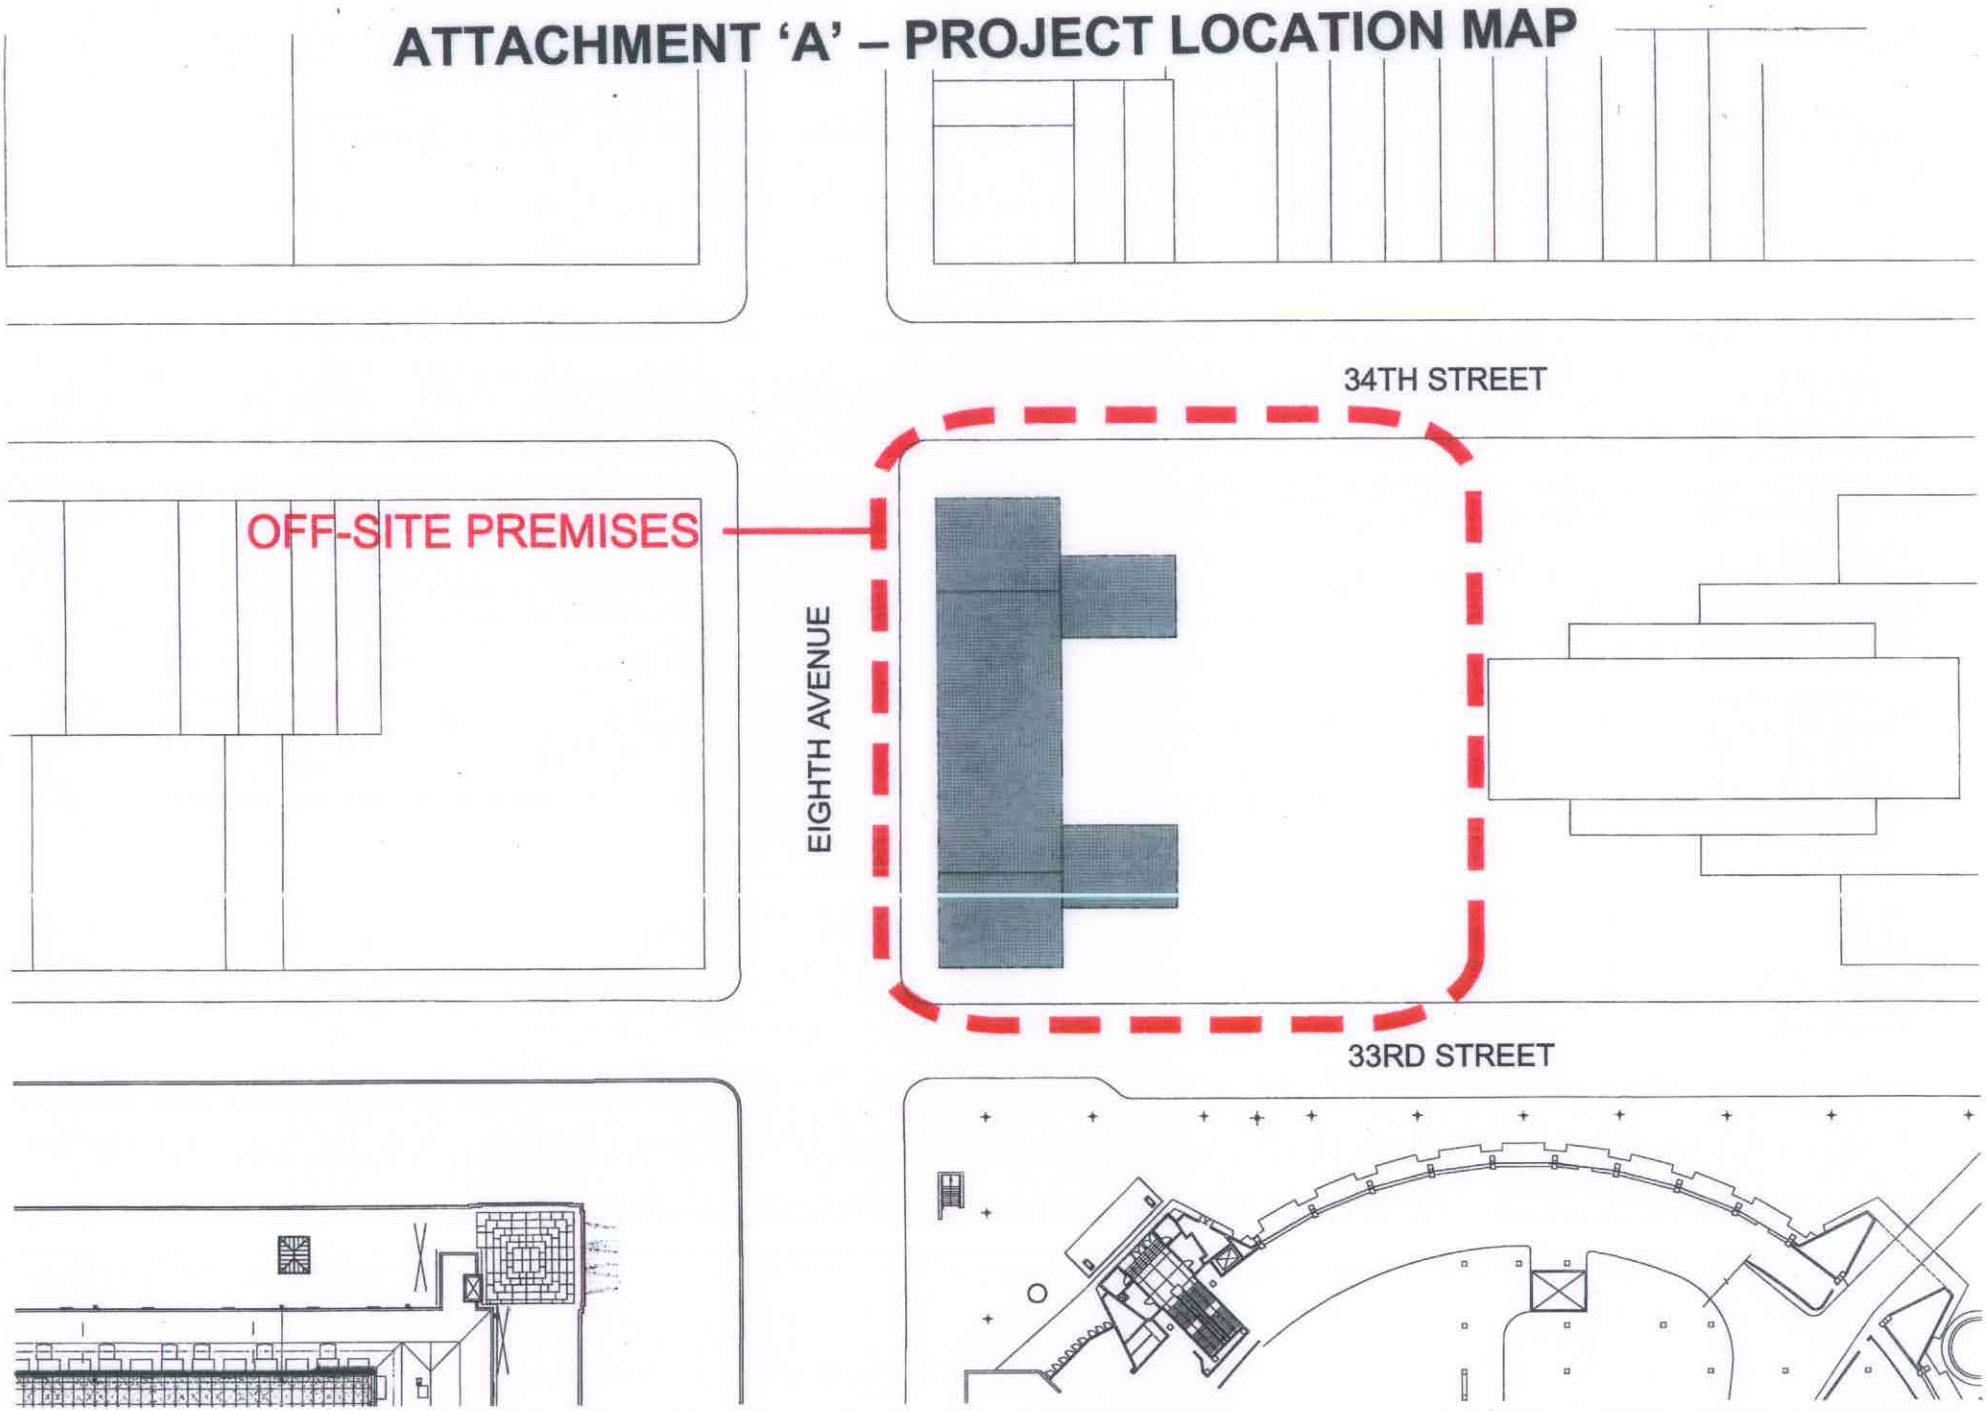

SOM

OFF-SITE PREMISES

ATTACHMENT B

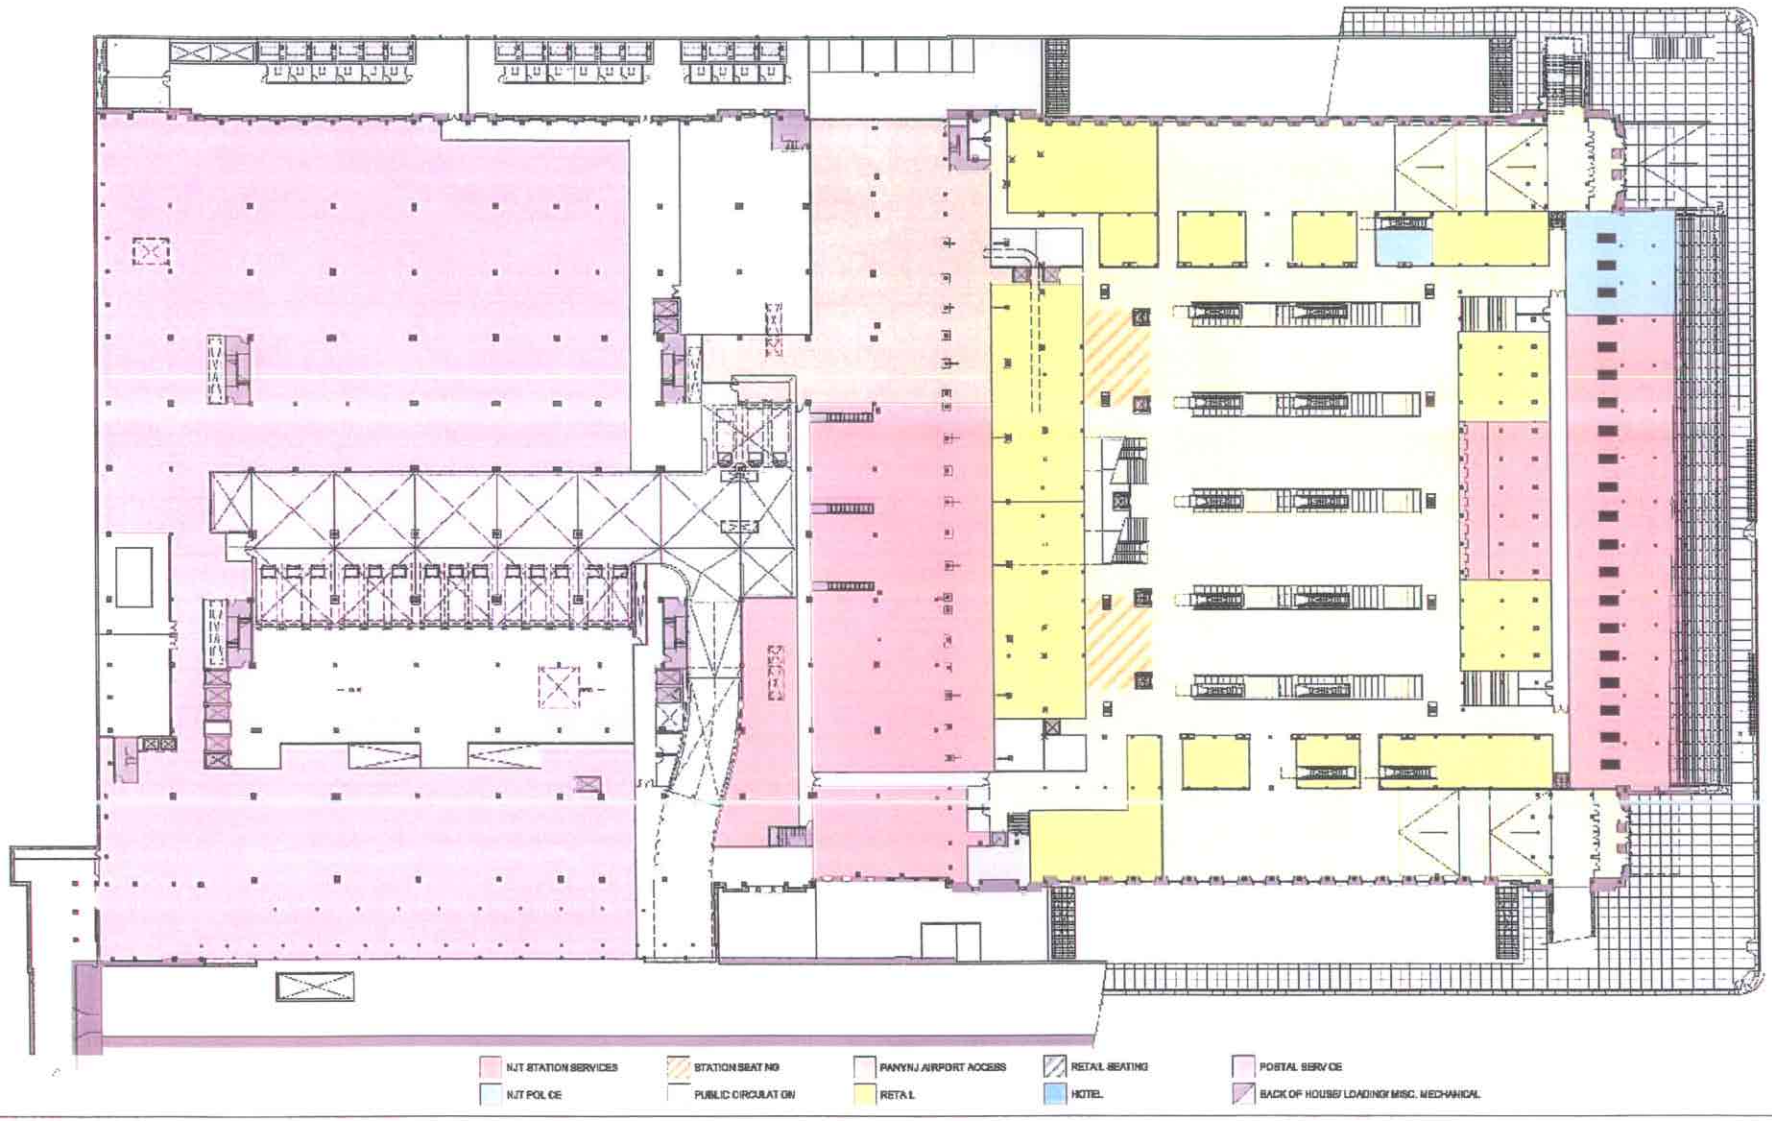

PLAN CONCOURSE LEVEL

SOM 3/23/2006

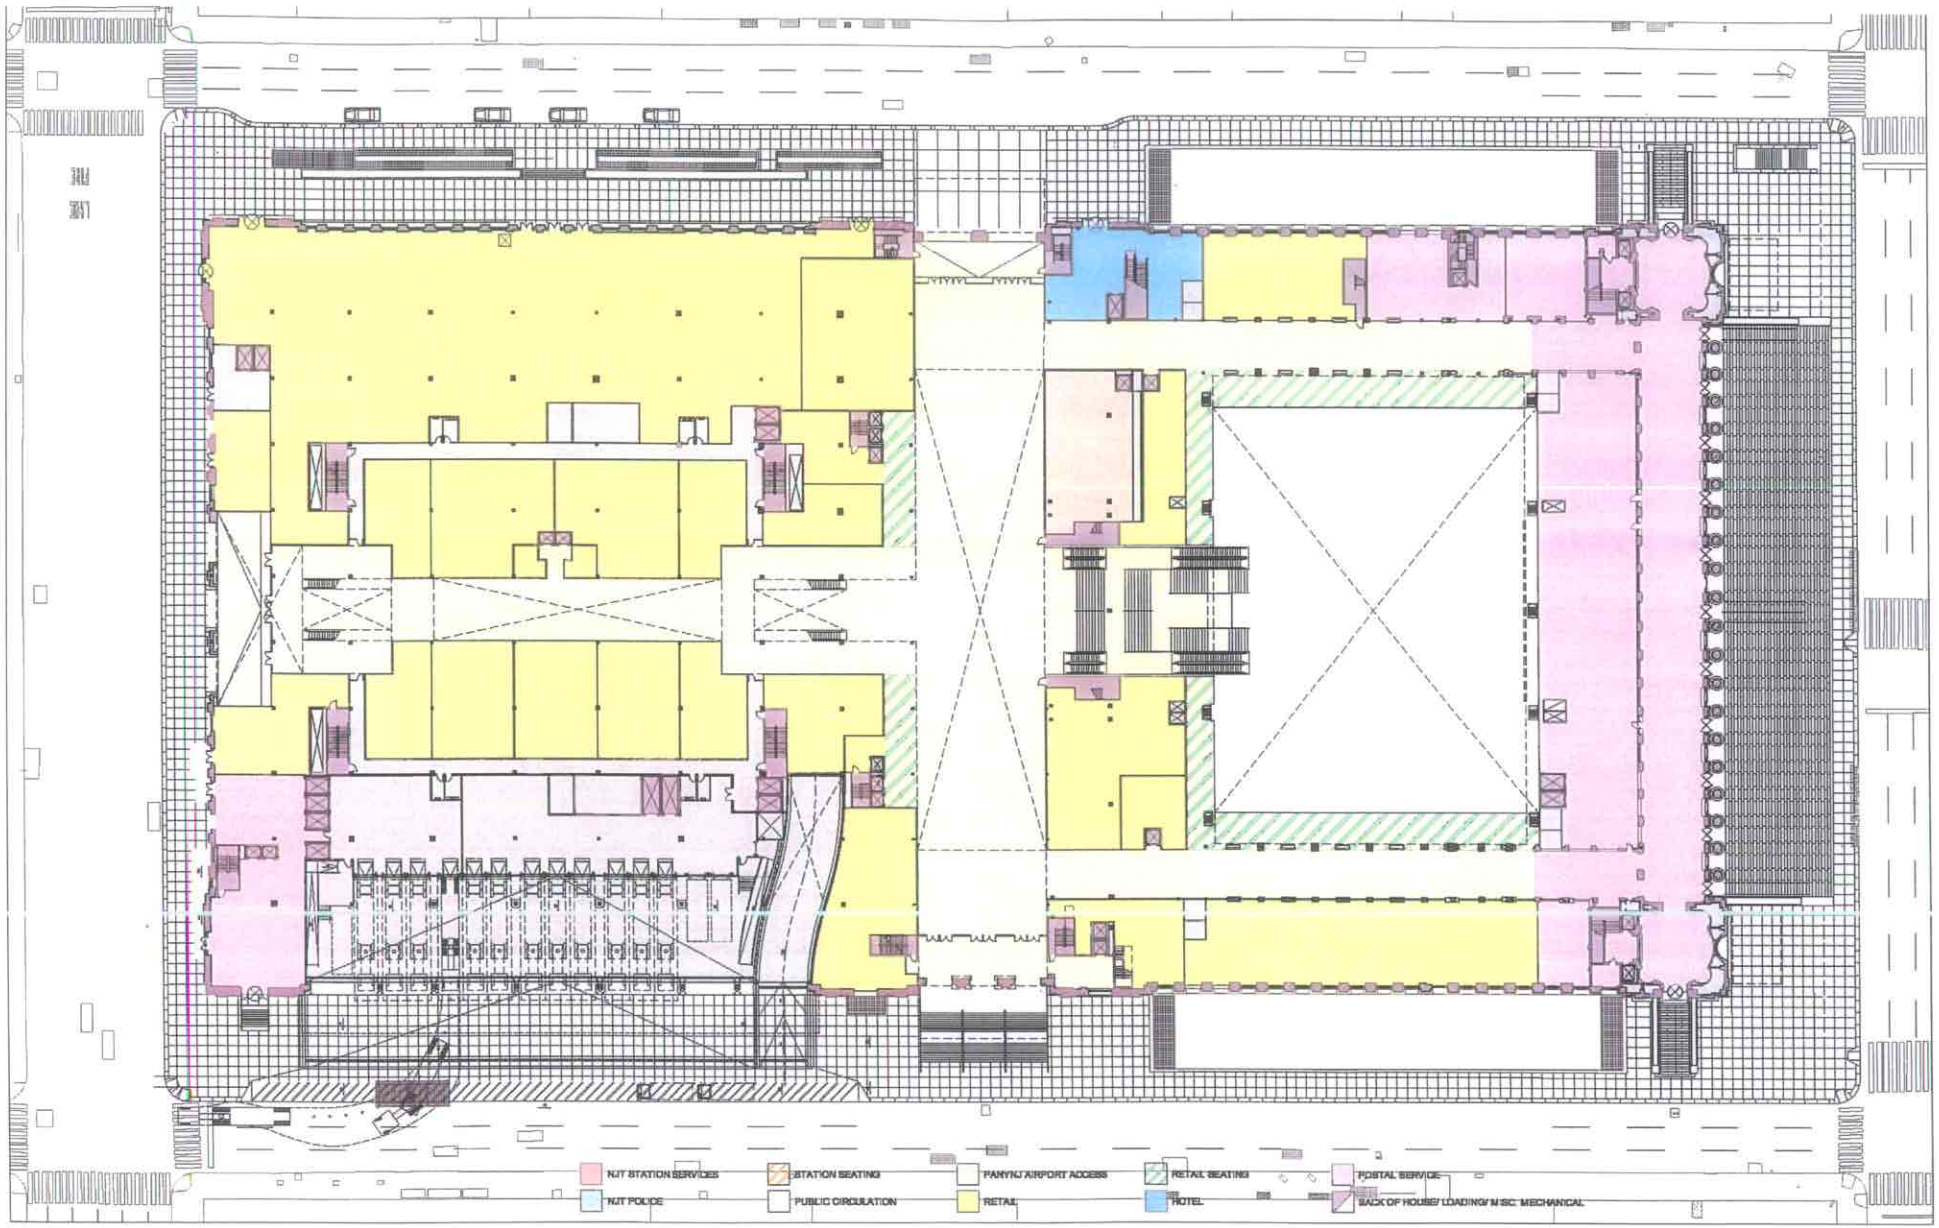

PLAN GROUND FLOOR

SOM 3/23/2006

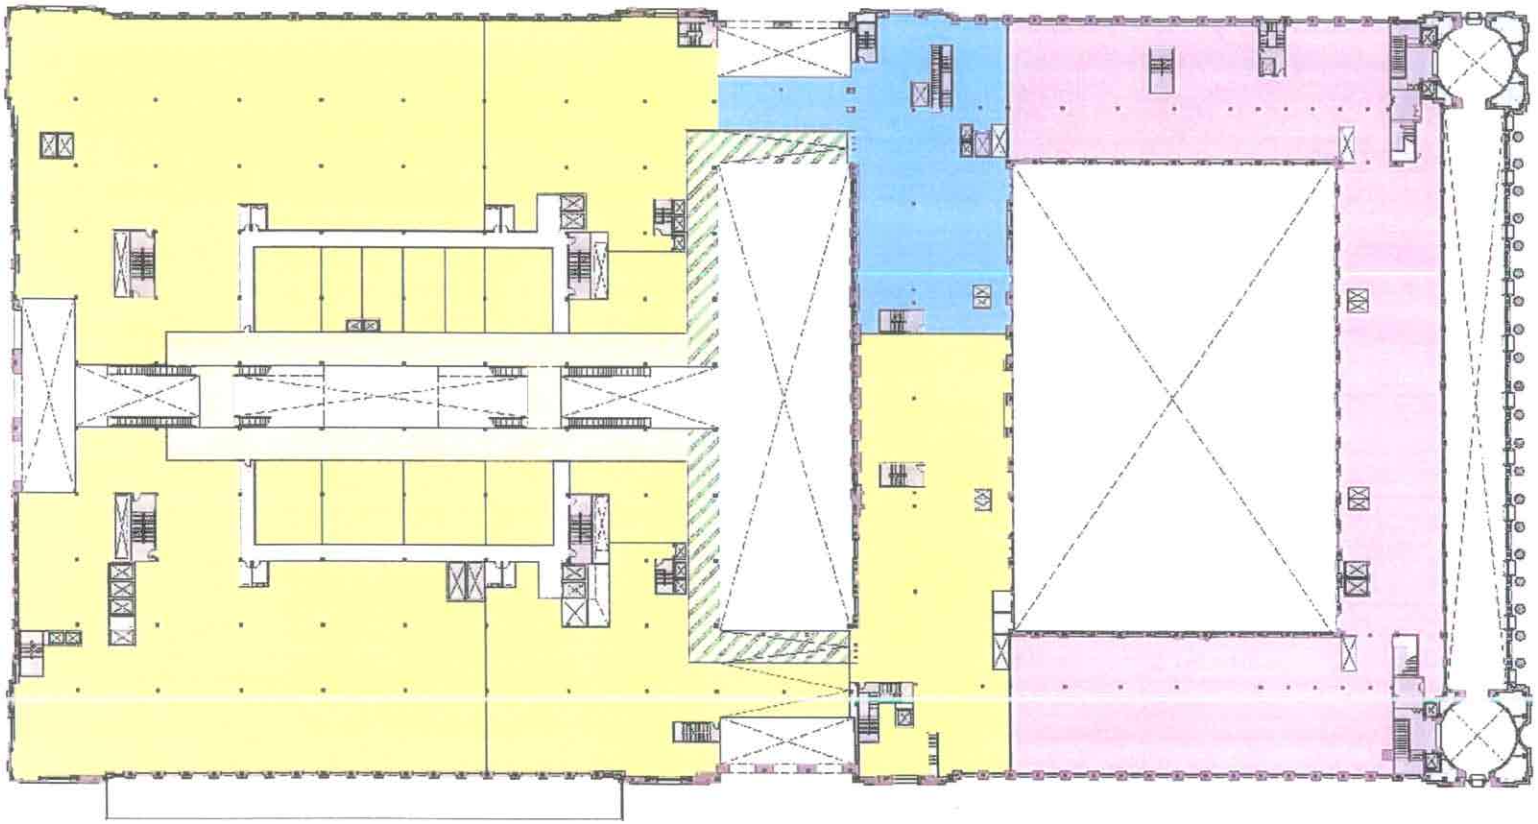

PLAN 2ND FLOOR LEVEL

SOM 3/23/2006

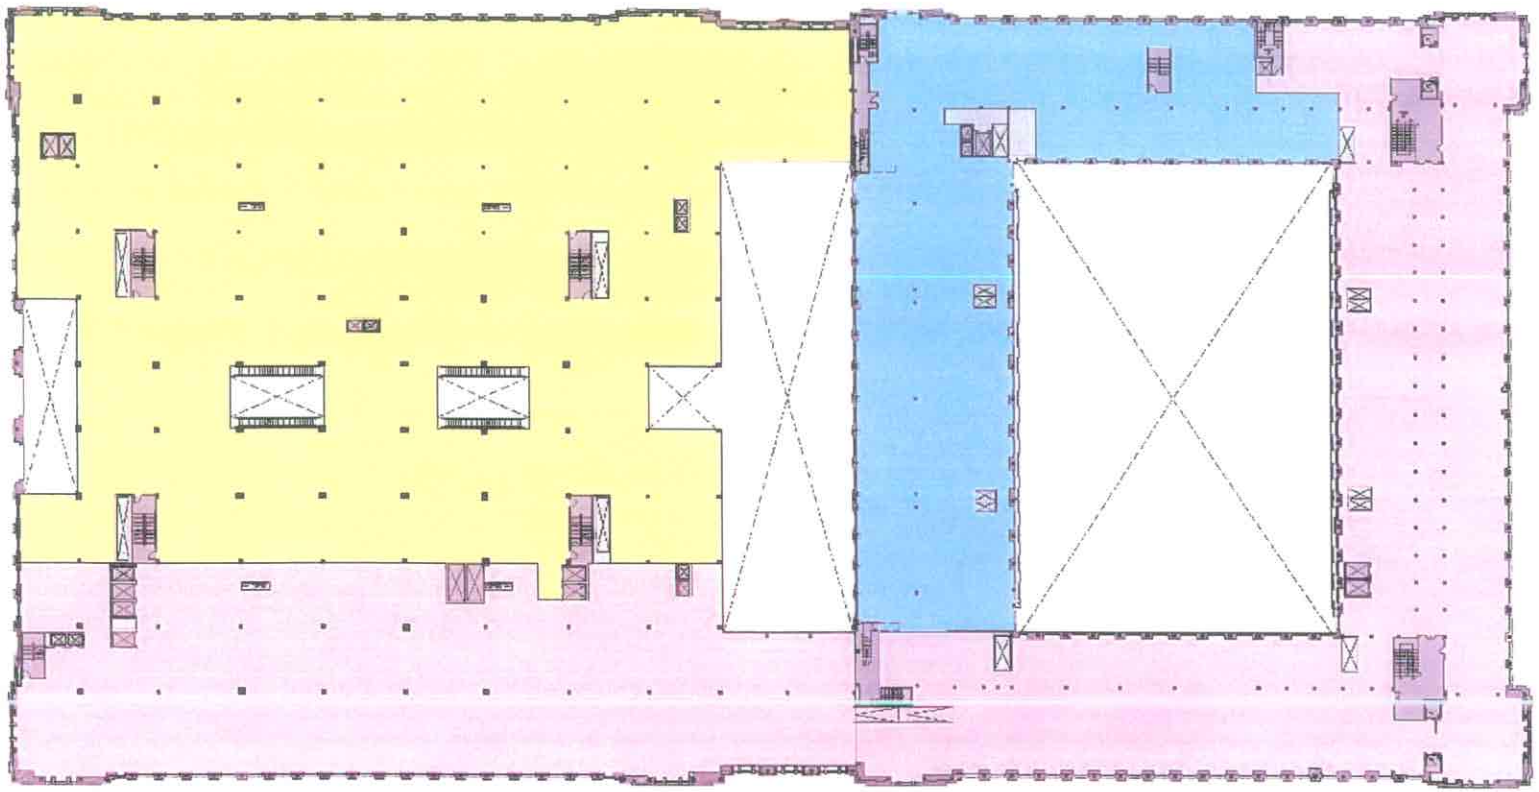

PLAN 3RD FLOOR LEVEL

SOM 3/23/2006