7.10.06

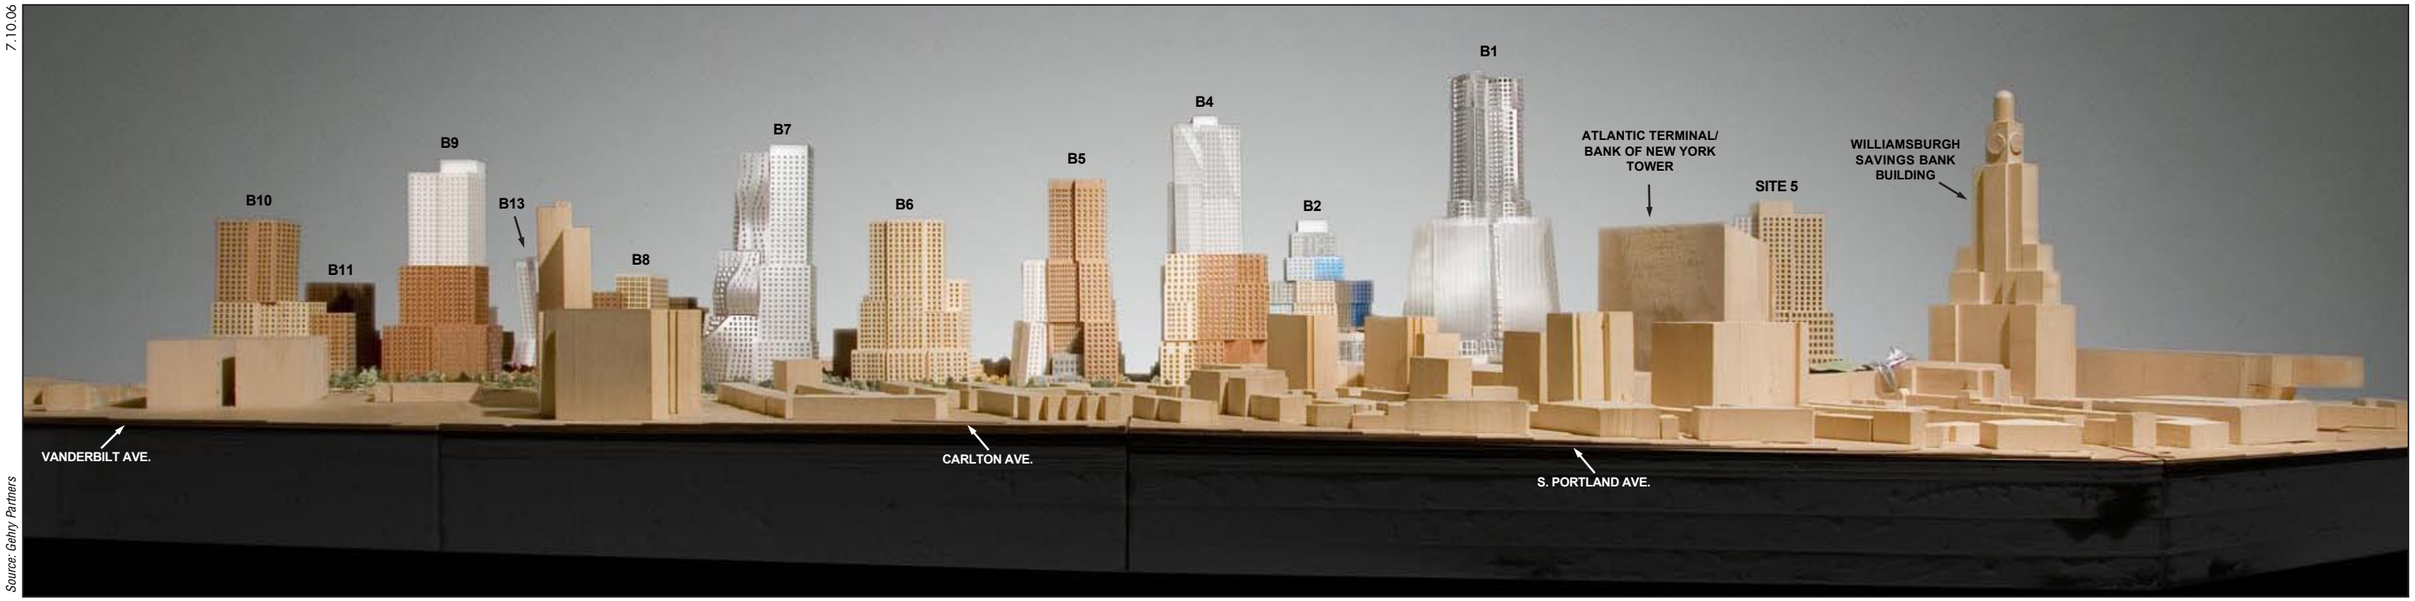

Source: Gehry Partners

North Elevation

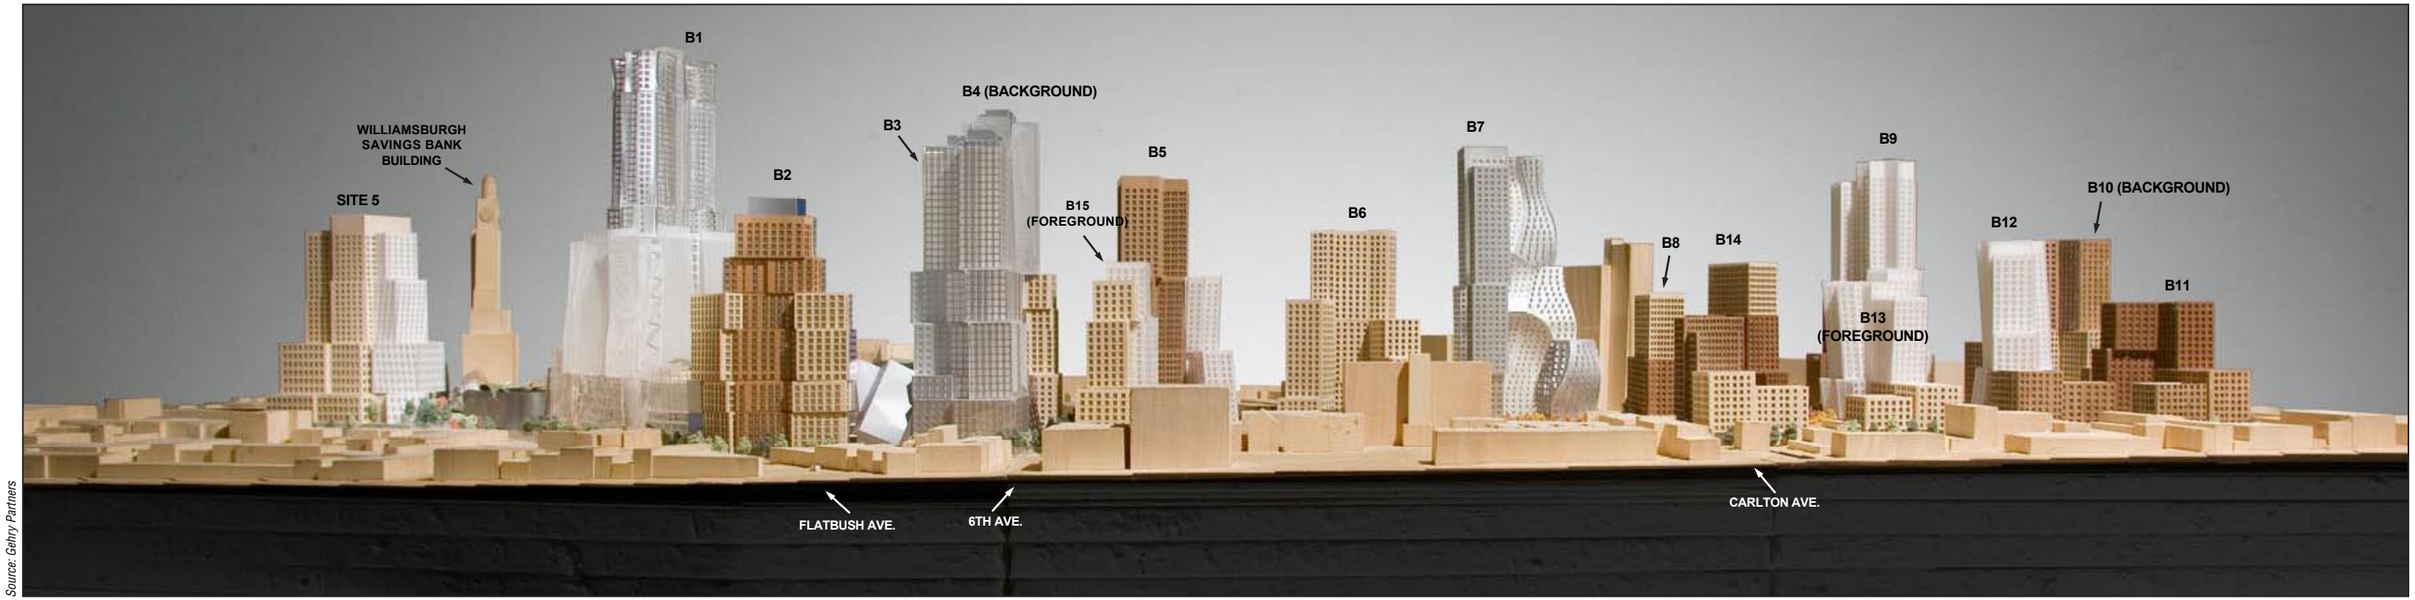

Source: Gehry Partners

South Elevation

Atlantic Yards Arena and
Redevelopment Project

Schematic Design of North and South Elevations

Figure 1-16