7.11.06

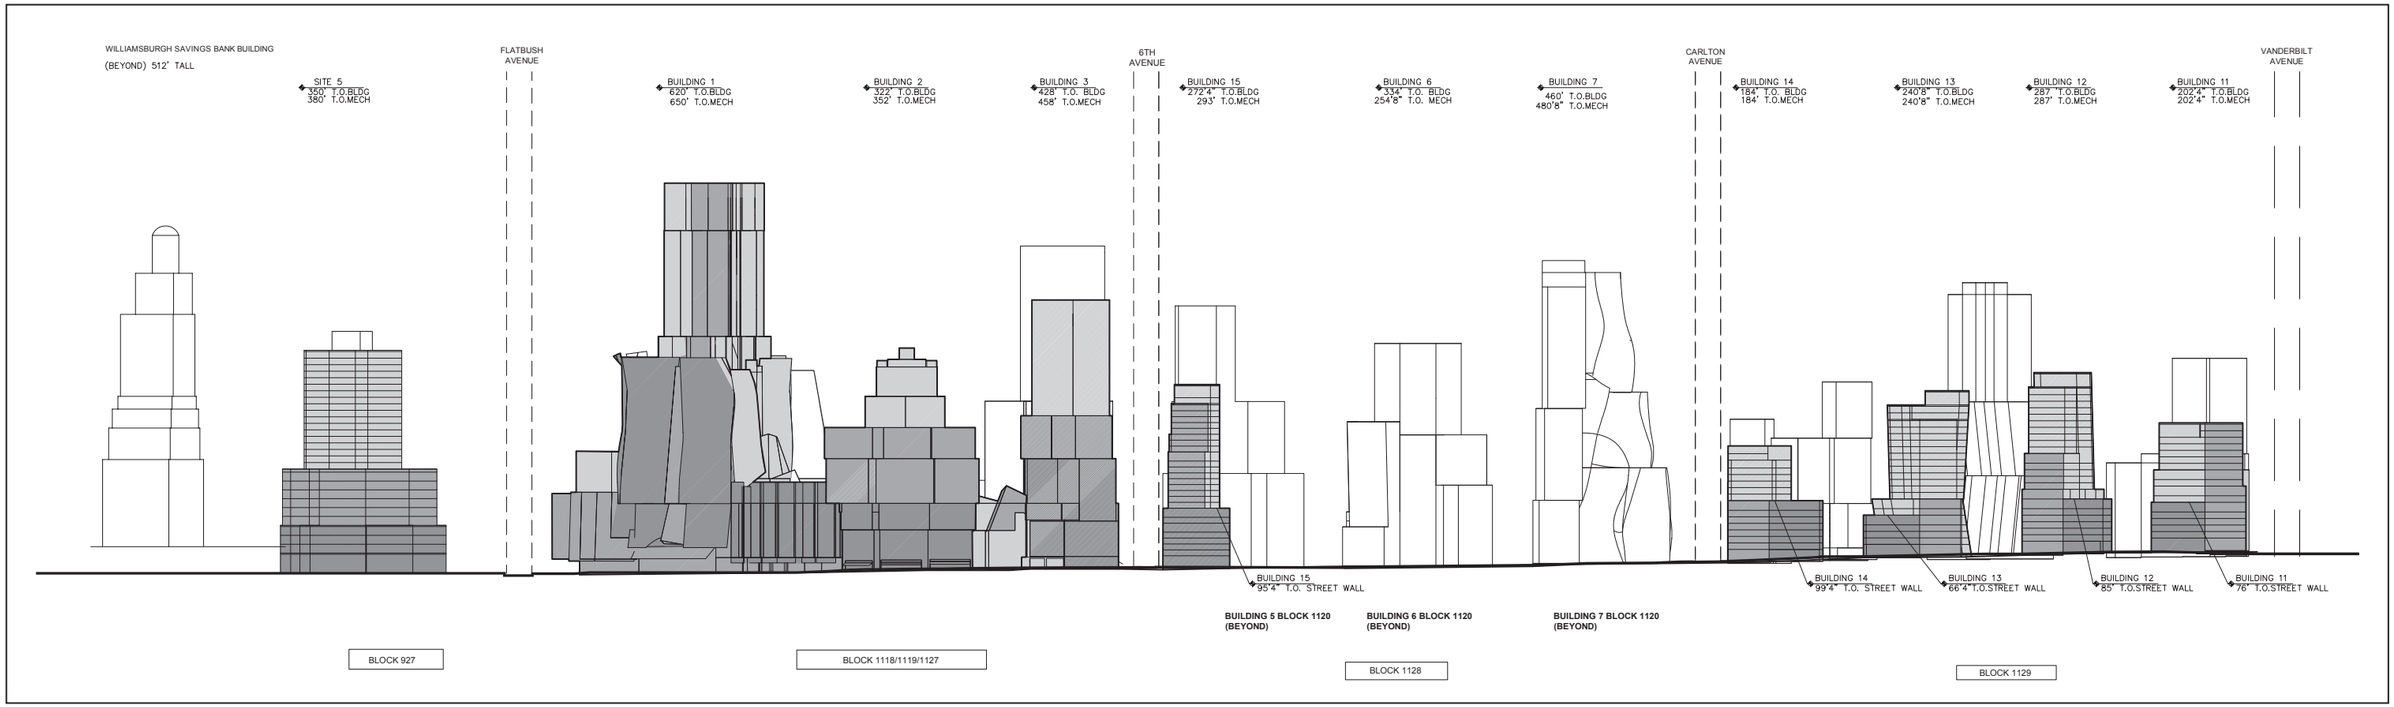

Dean Street Elevation (facing north)

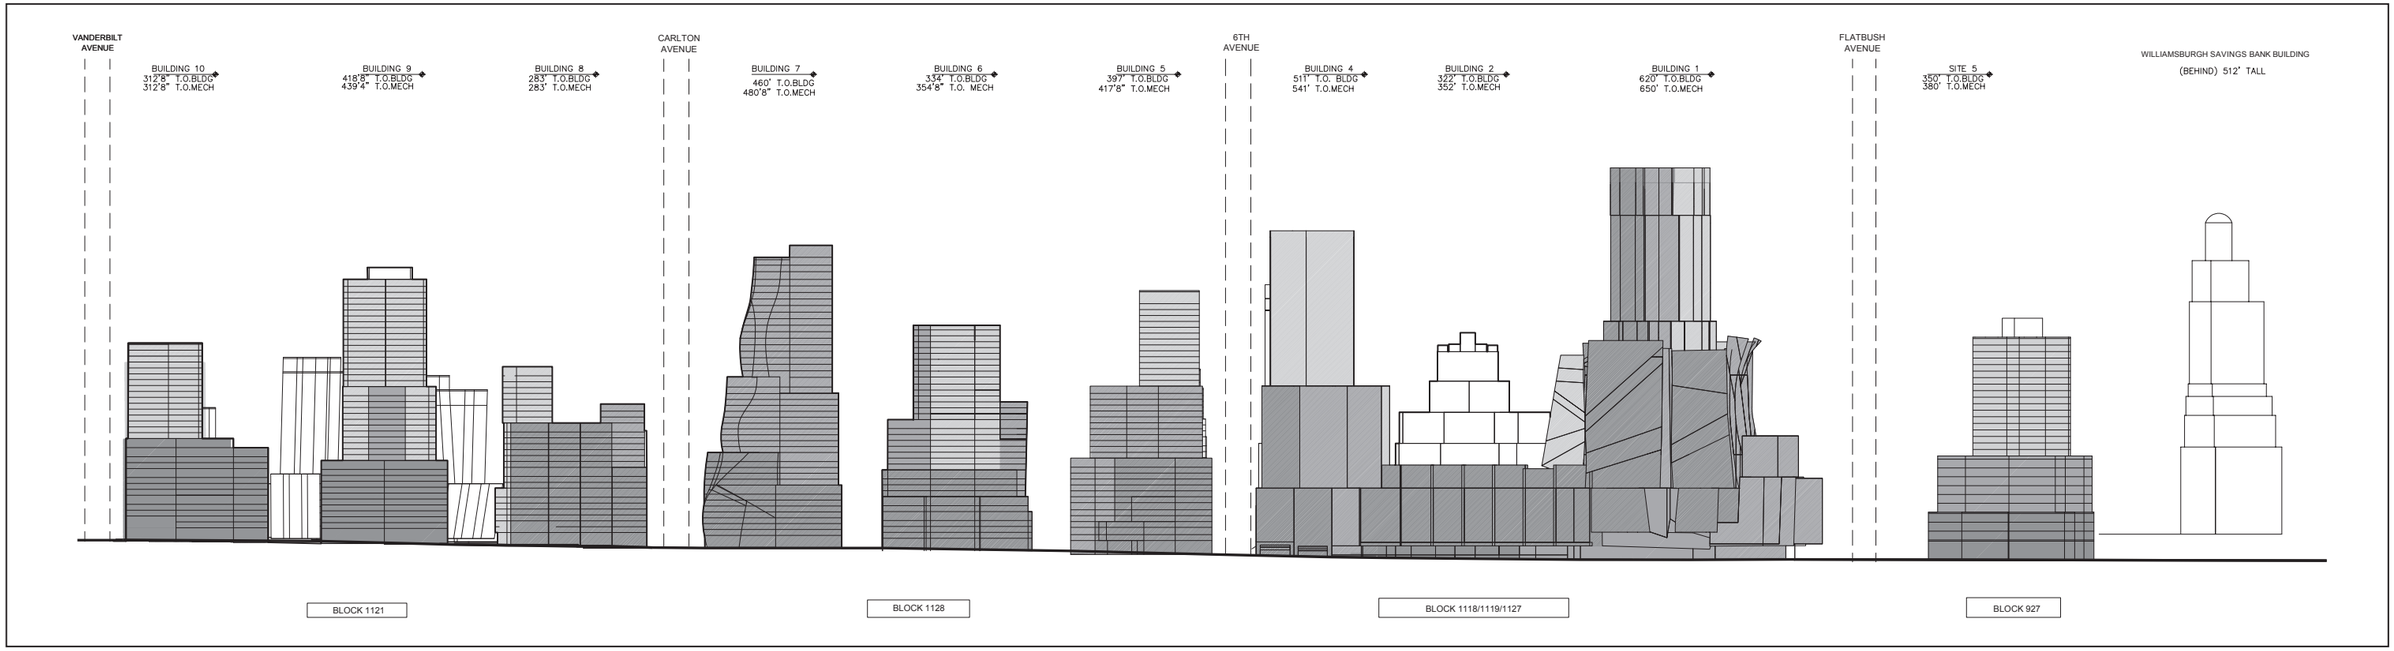

Atlantic Avenue Elevation (facing south)

Atlantic Yards Arena and Redevelopment Project

Residential Mixed-Use Variation Sectional Elevations

Figure S-7