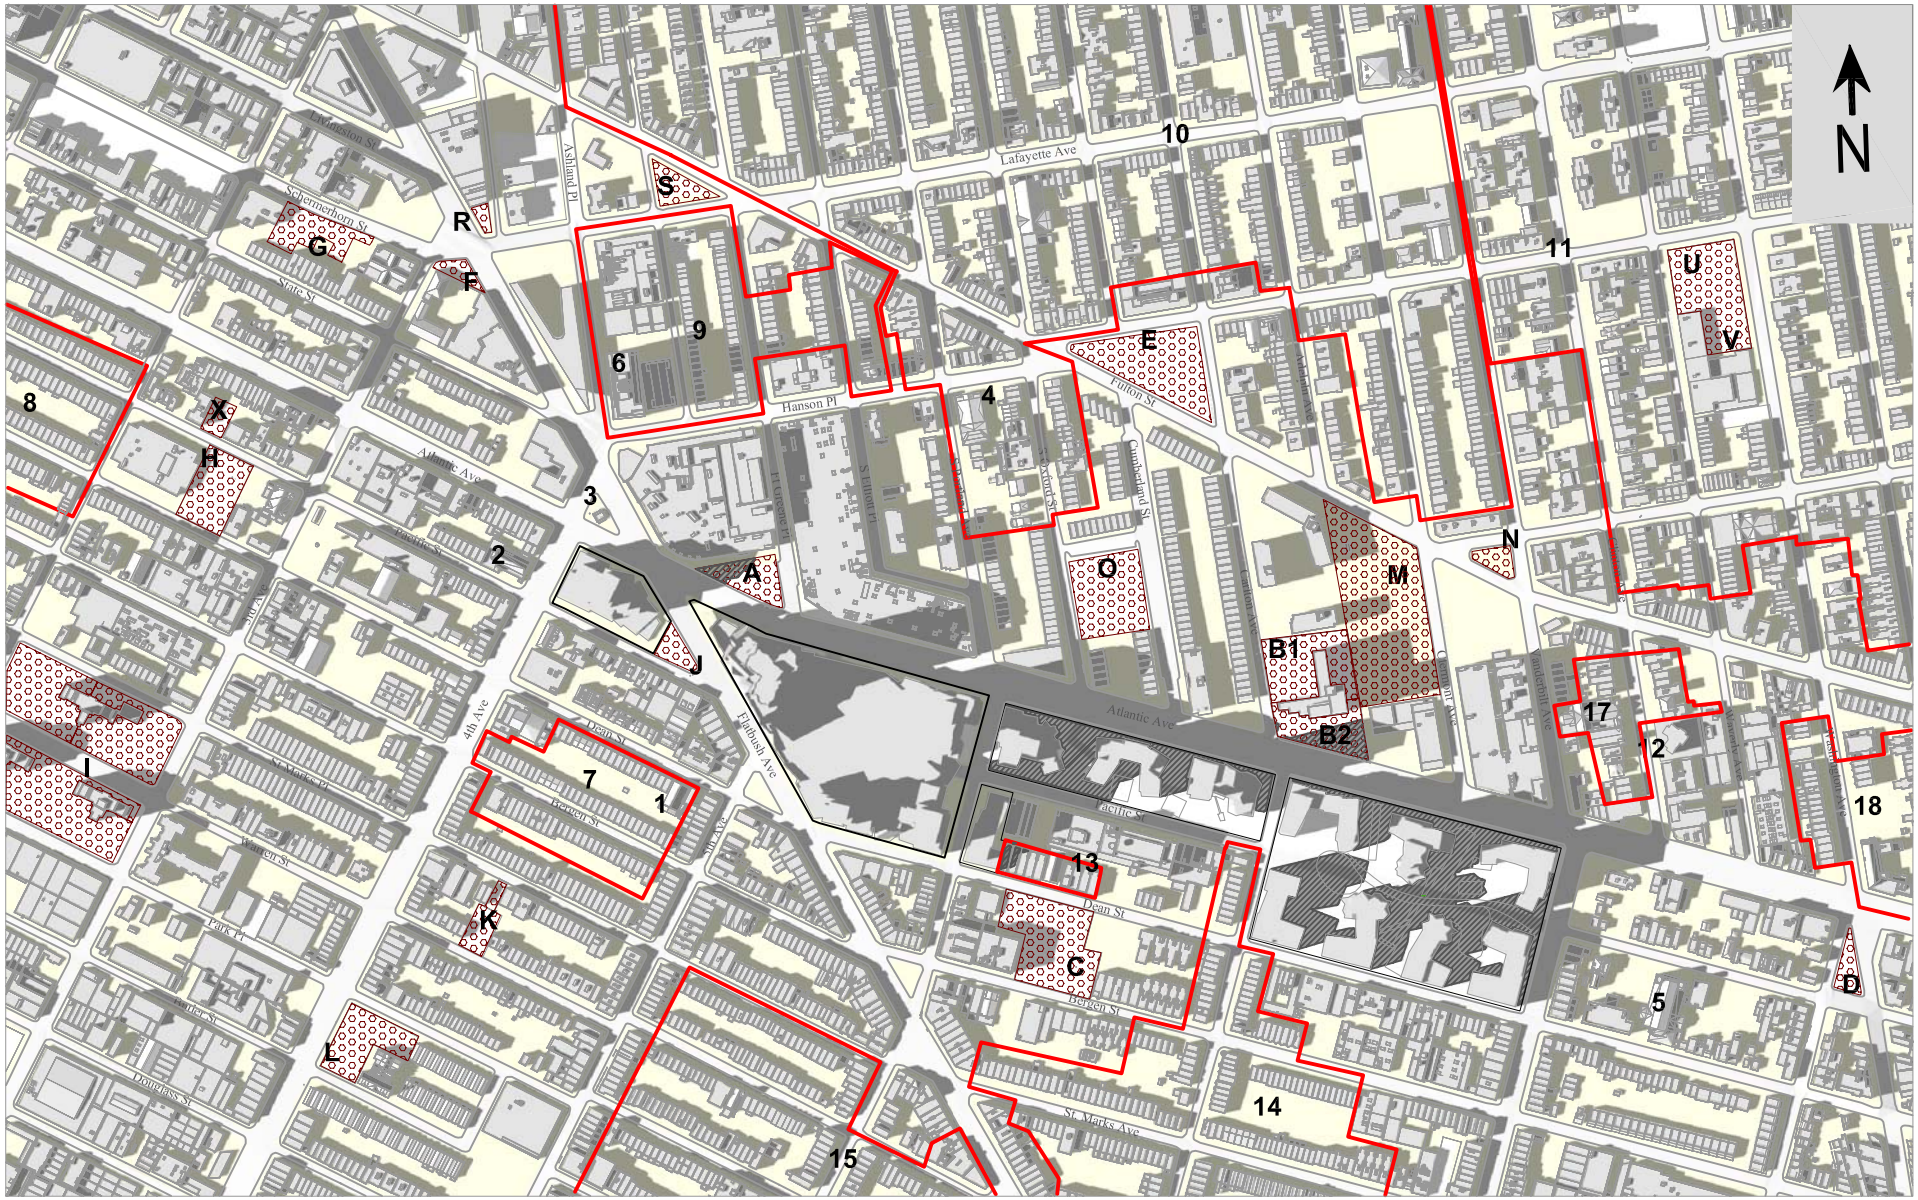

Atlantic Yards Arena and Redevelopment Project

Shadow Diagram Phase II (2016)
May 6 4:15 PM DST

Figure 9-52