6.30.06

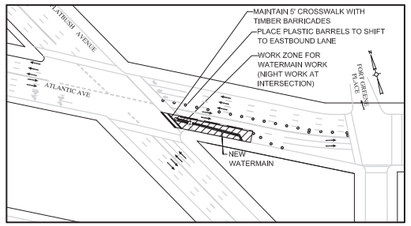

WATERMAIN WORK AT ATLANTIC/FLATBUSH AVE INTERSECTION

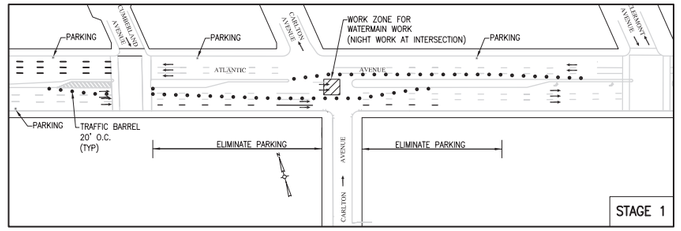

WATERMAIN WORK AT CARLTON/ATLANTIC AVE INTERSECTION
(PRIOR TO CARLTON AVE BRIDGE CLOSURE)

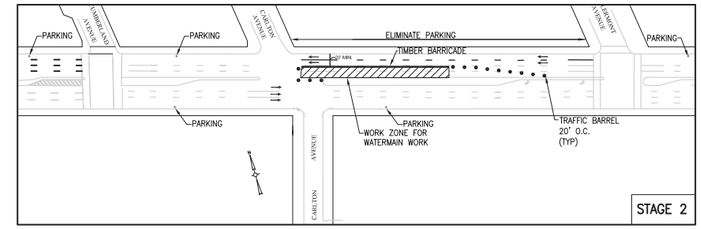

WATERMAIN WORK AT CARLTON/ATLANTIC AVE INTERSECTION
(PRIOR TO CARLTON AVE BRIDGE CLOSURE)

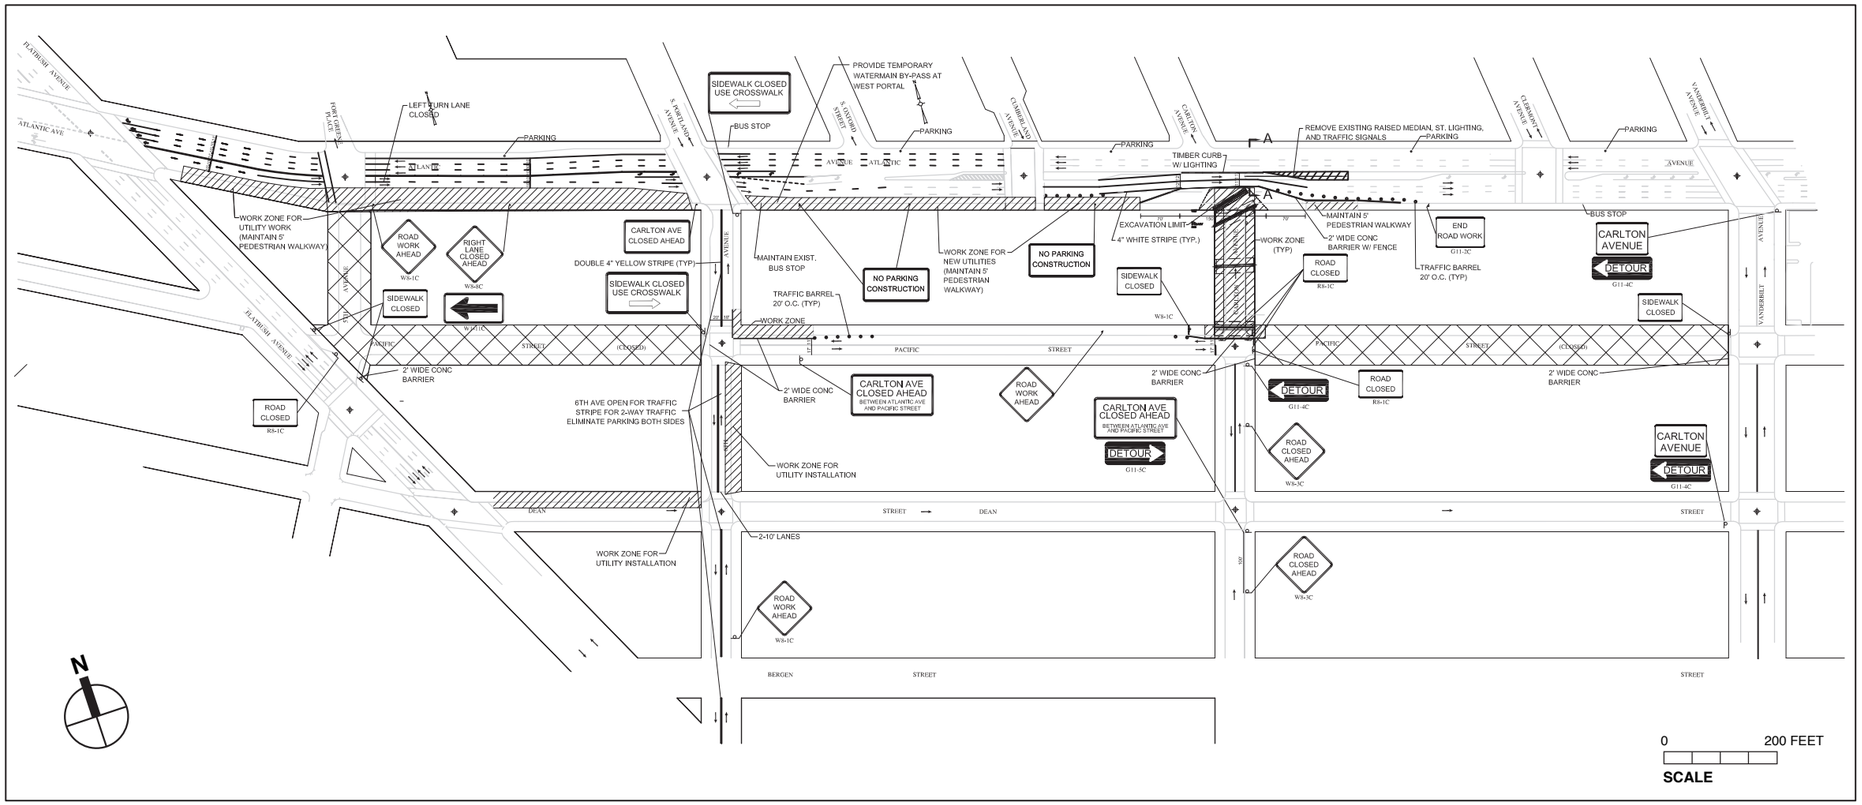

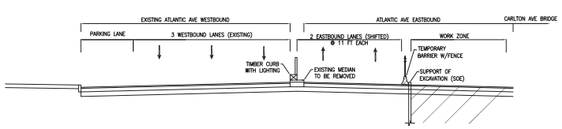

SECTION A–A
N.T.S.

- *Work Zone*
- *Construction Sign*
- *Traffic Direction*
- *Traffic Barrel*
- *Timber Curb with Lighting*
- *Concrete Barrier*
- *Fence*

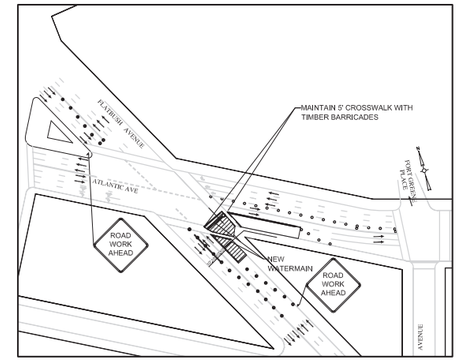

STAGE 1

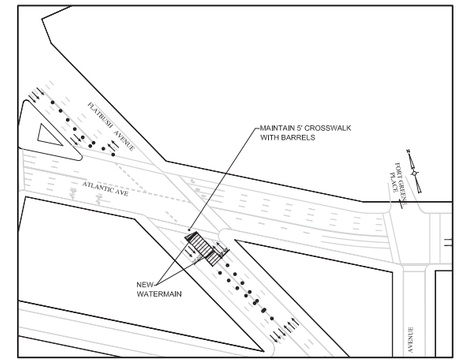

STAGE 2

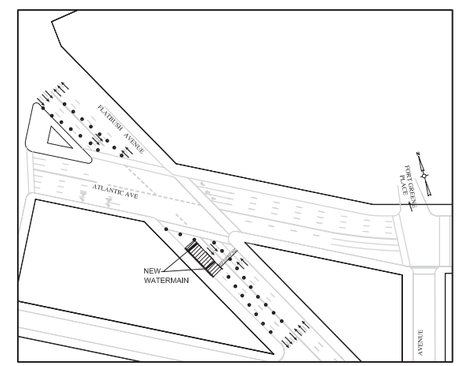

STAGE 3

WATERMAIN WORK AT FLATBUSH AVE AS PER NYCDEP CAPITAL PLAN
(REDUCE TRAFFIC TO 2 LANES EACH DIRECTION DURING OFF–PEAK HOURS)

Atlantic Yards Arena and Redevelopment Project

Preliminary MPT Plan
Phase 1A
Figure 17a-7