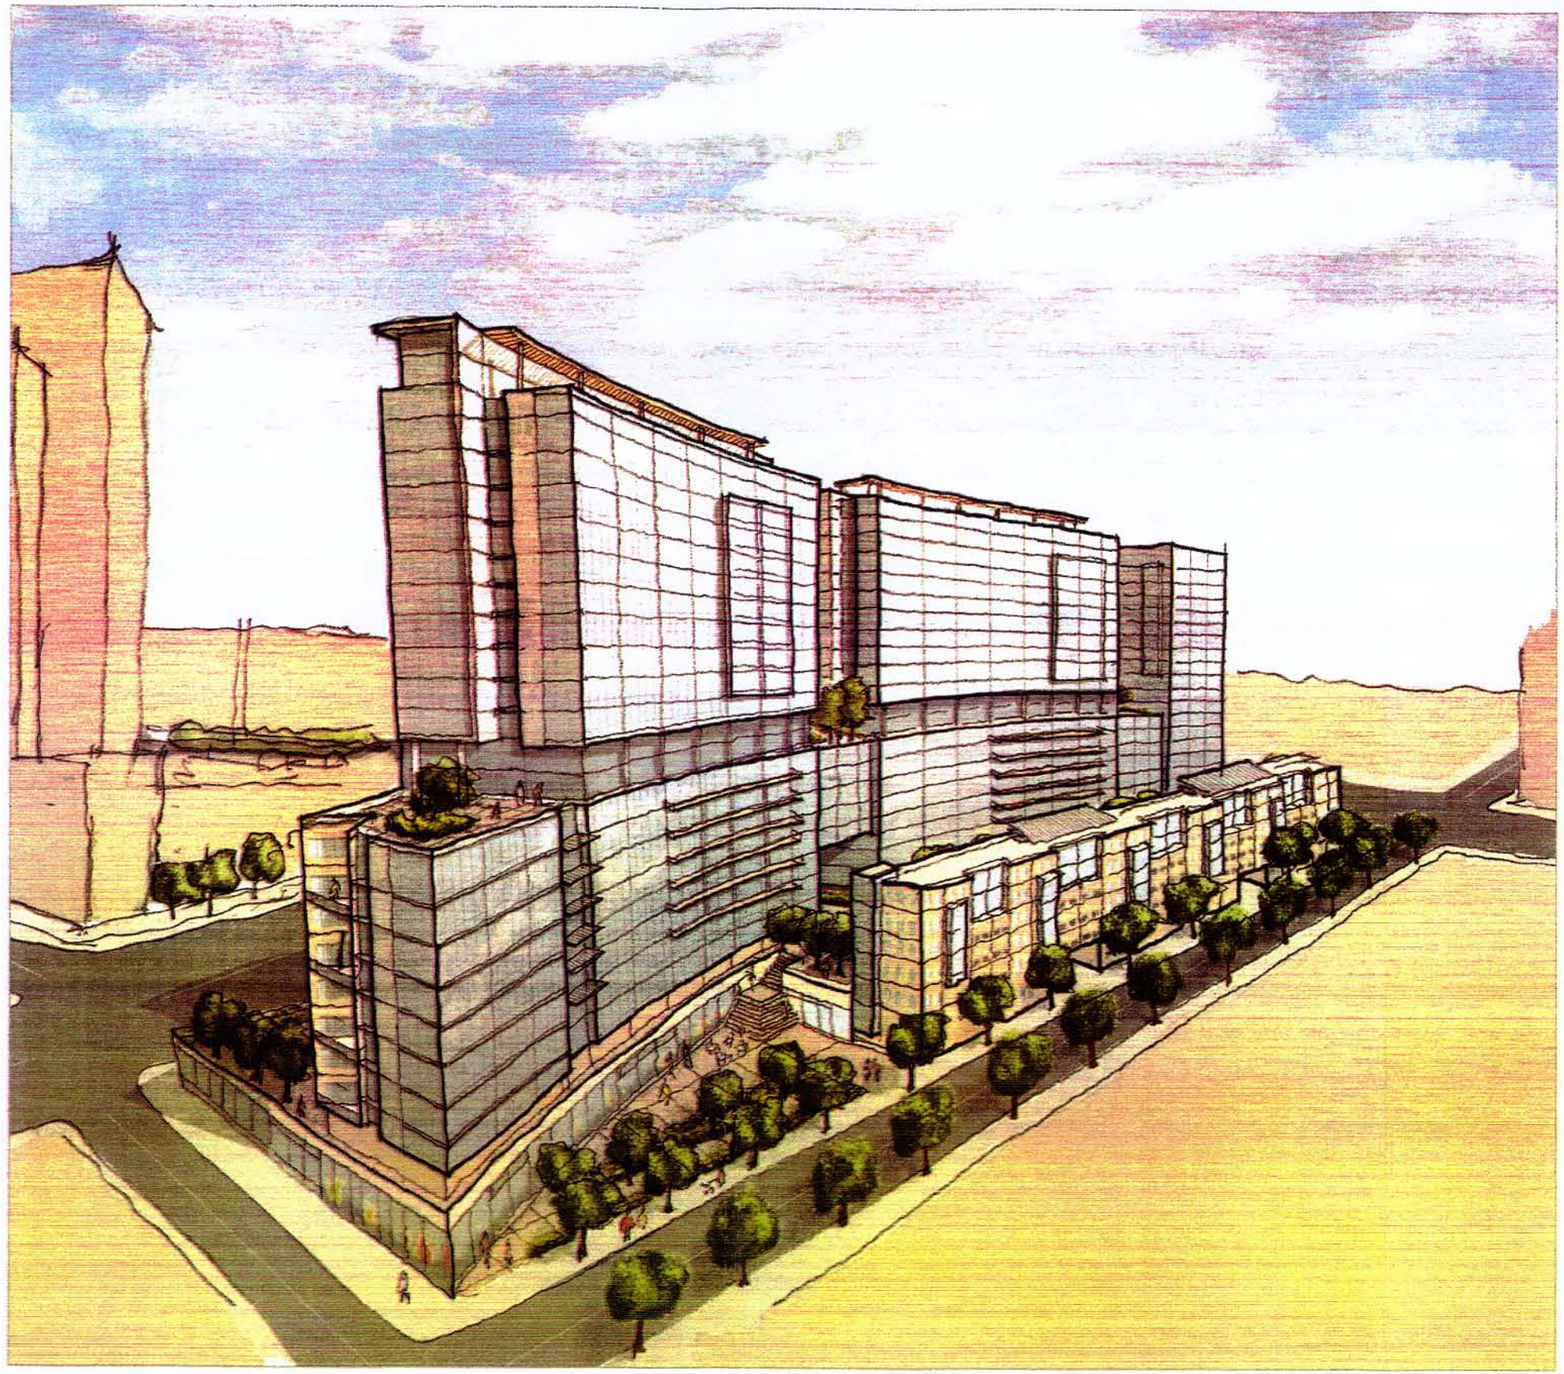

CETRA/RUDDY INCORPORATED
584 BROADWAY
NEW YORK, NEW YORK
10012
TEL 212 941 9601
FAX 212 941 9440

VANDERBILT YARDS
BROOKLYN, NEW YORK

EXTELL DEVELOPMENT COMPANY

PROJECT NUMBER 0523.00

DRAWING TITLE
PERSPECTIVE

SCALE N.T.S.

DRAWING NUMBER
L-04

DATE
7/06/05

© CETRA/RUDDY INCORPORATED, 2005