


1. CROSS SECTION THROUGH BLOCK 1119

SCALE: 1" = 40'

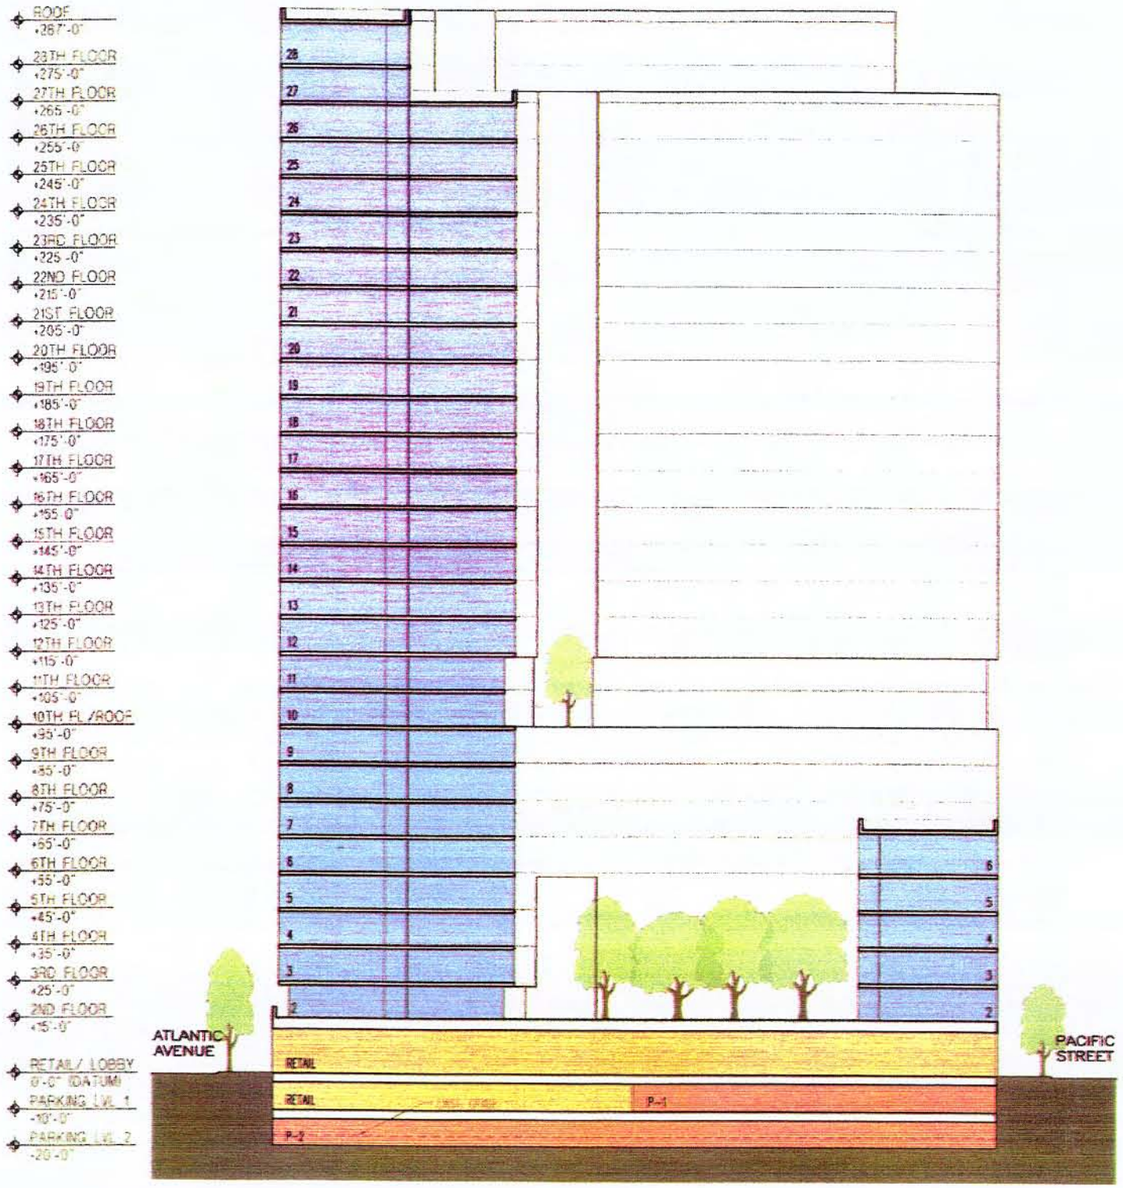


2. CROSS SECTION THROUGH BLOCK 1120

SCALE: 1" = 40'


Cetra/Ruddy Incorporated
584 Broadway
New York, New York
10012
Tel 212 941 9801
Fax 212 941 9440


**VANDERBILT YARDS**
**BROOKLYN, NEW YORK**

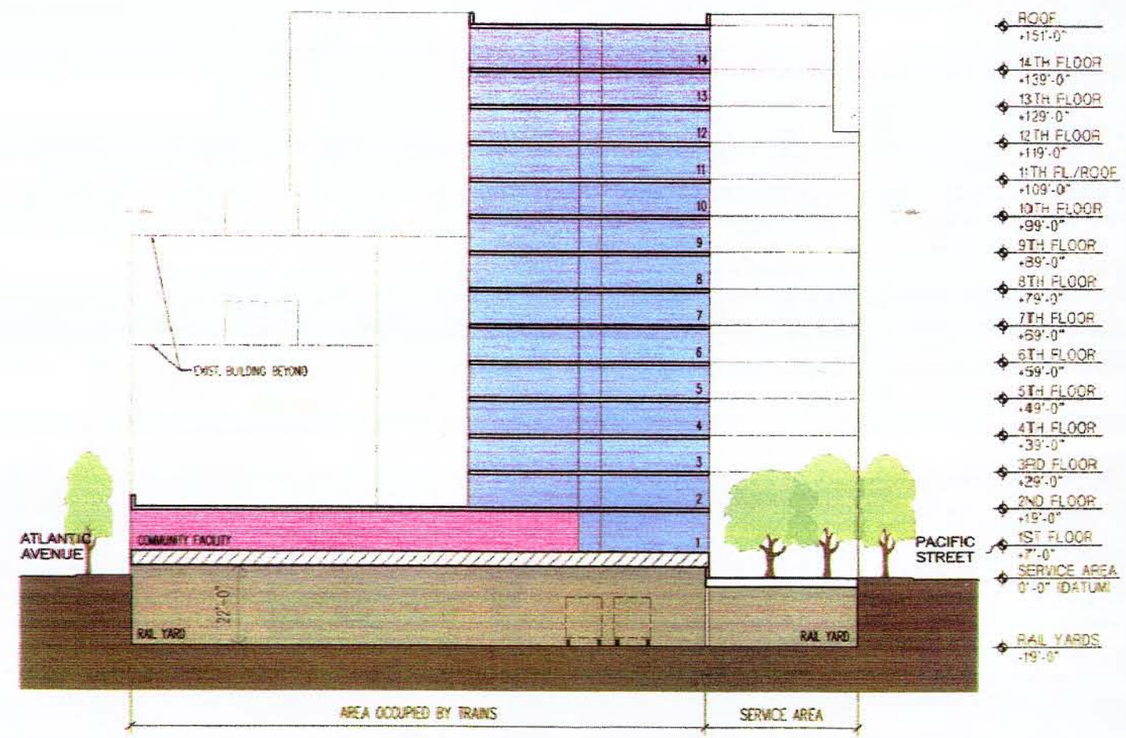**EXTELL DEVELOPMENT COMPANY**

Project Number 0523.00

Drawing Title

SECTIONS

Scale AS NOTED

Drawing Number

L-05

Date

7/06/05

© Cetra/Ruddy Incorporated, 2005