6.30.06

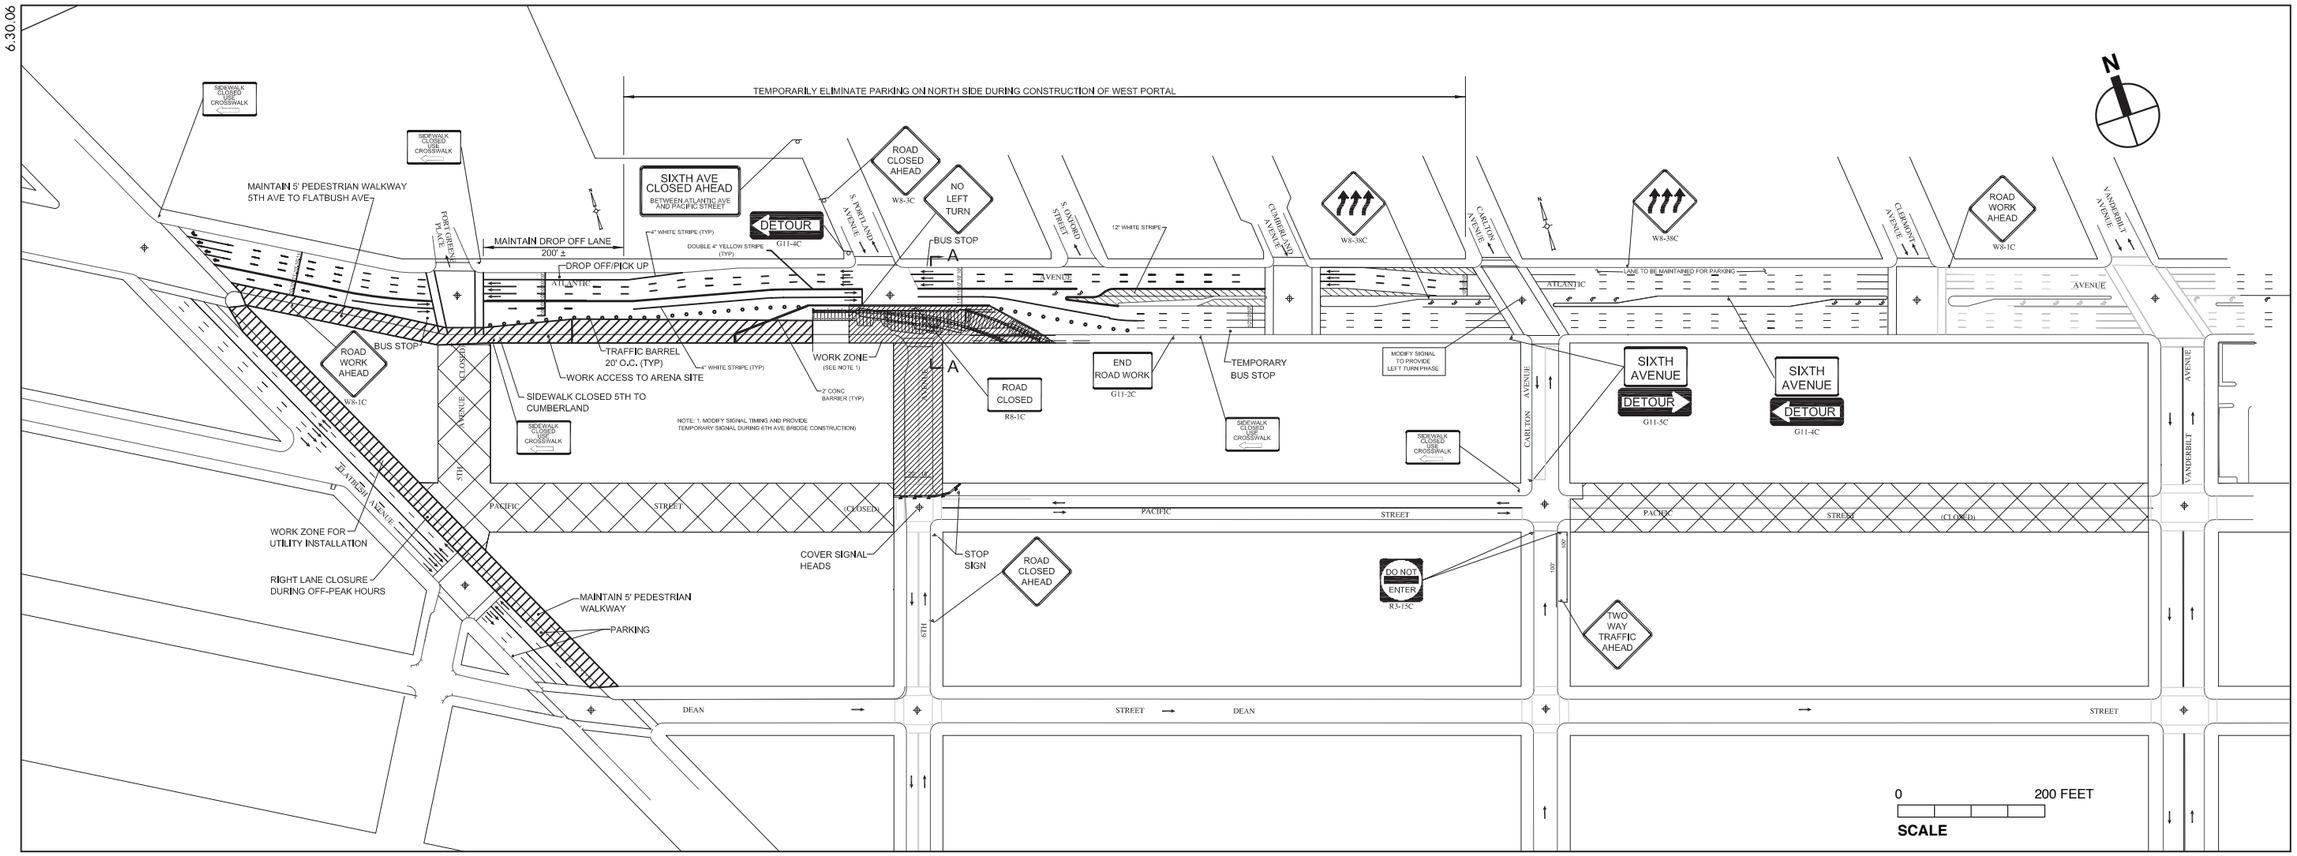

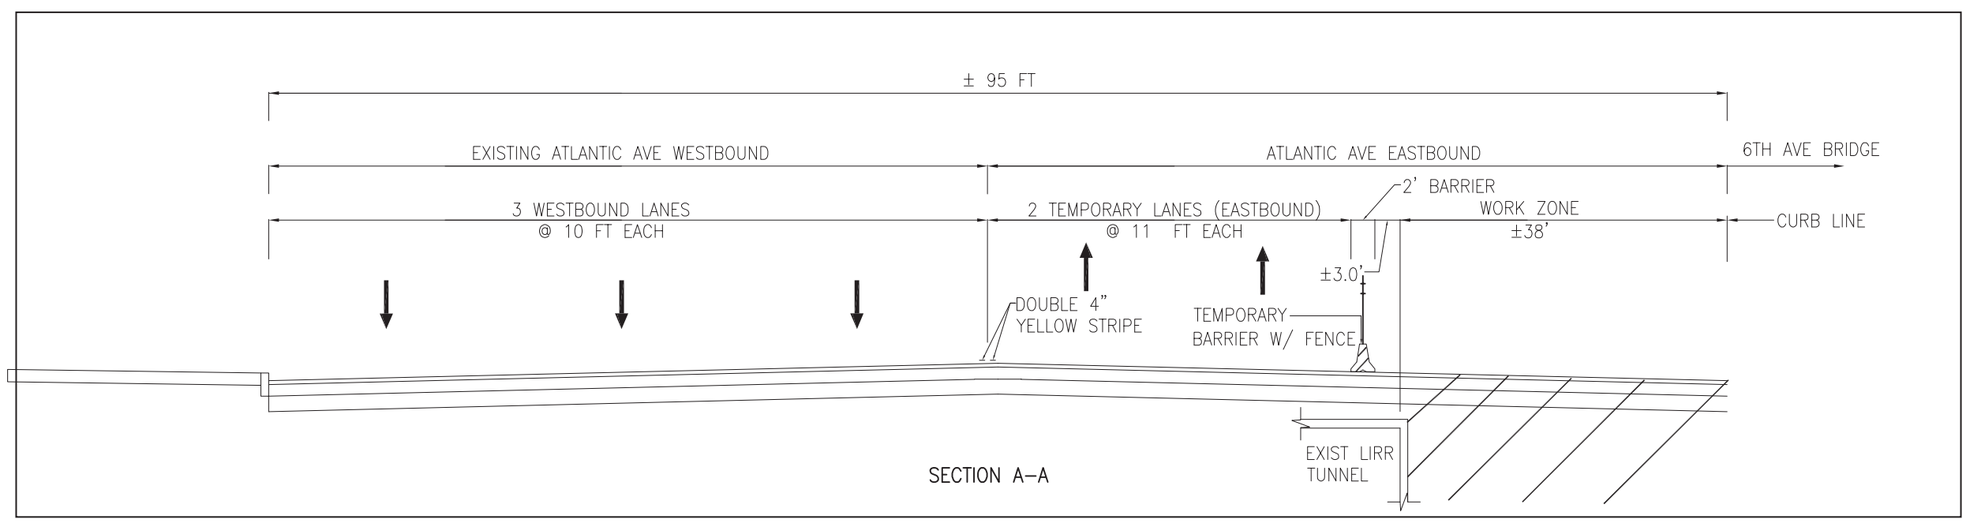

Work Zone
Construction Sign
Traffic Direction
Traffic Barrel
Timber Curb with Lighting
Concrete Barrier
Fence

Atlantic Yards Arena and Redevelopment Project

Preliminary MPT Plan
Phase 1B
Figure 17a-8