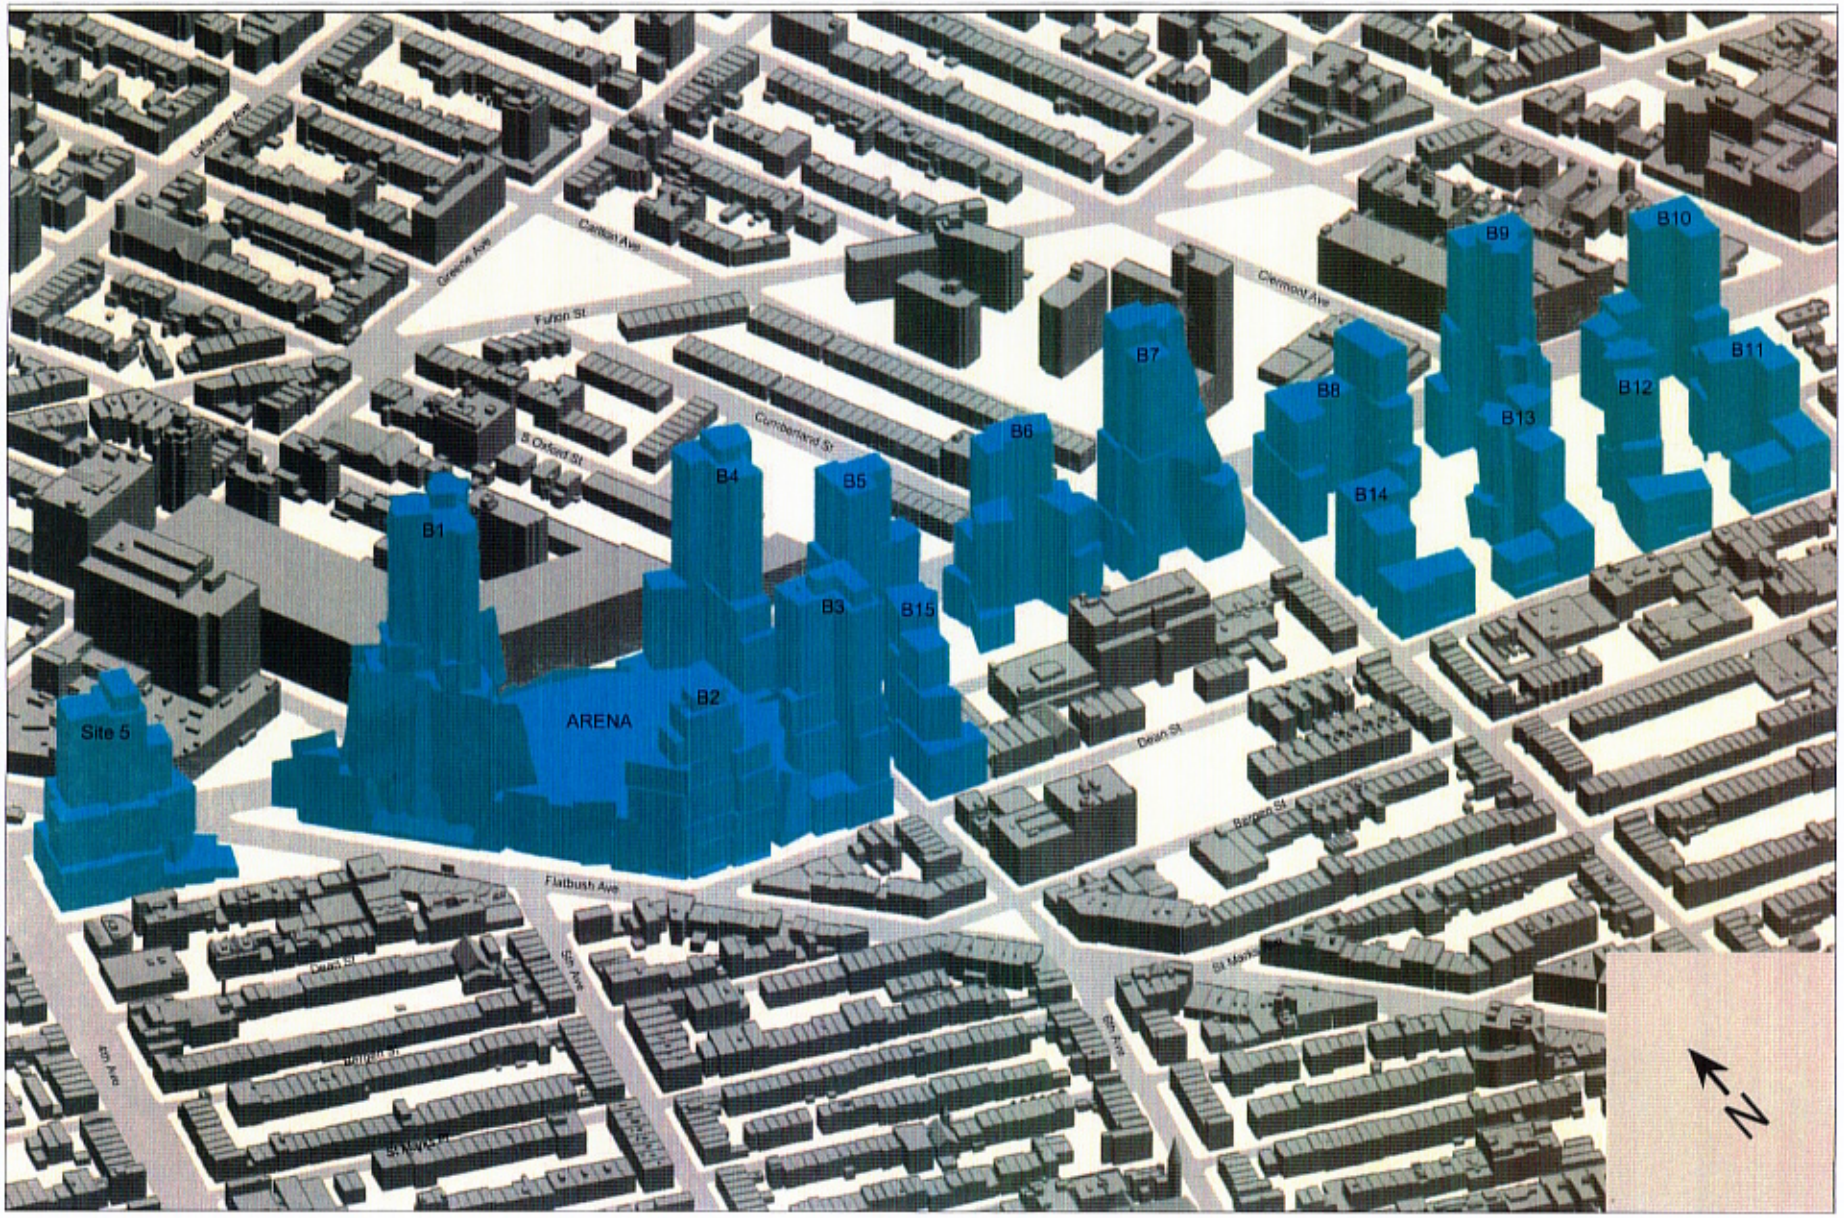

Atlantic Yards Arena and
Redevelopment Project

Isometric View from Southwest
Figure 9-2