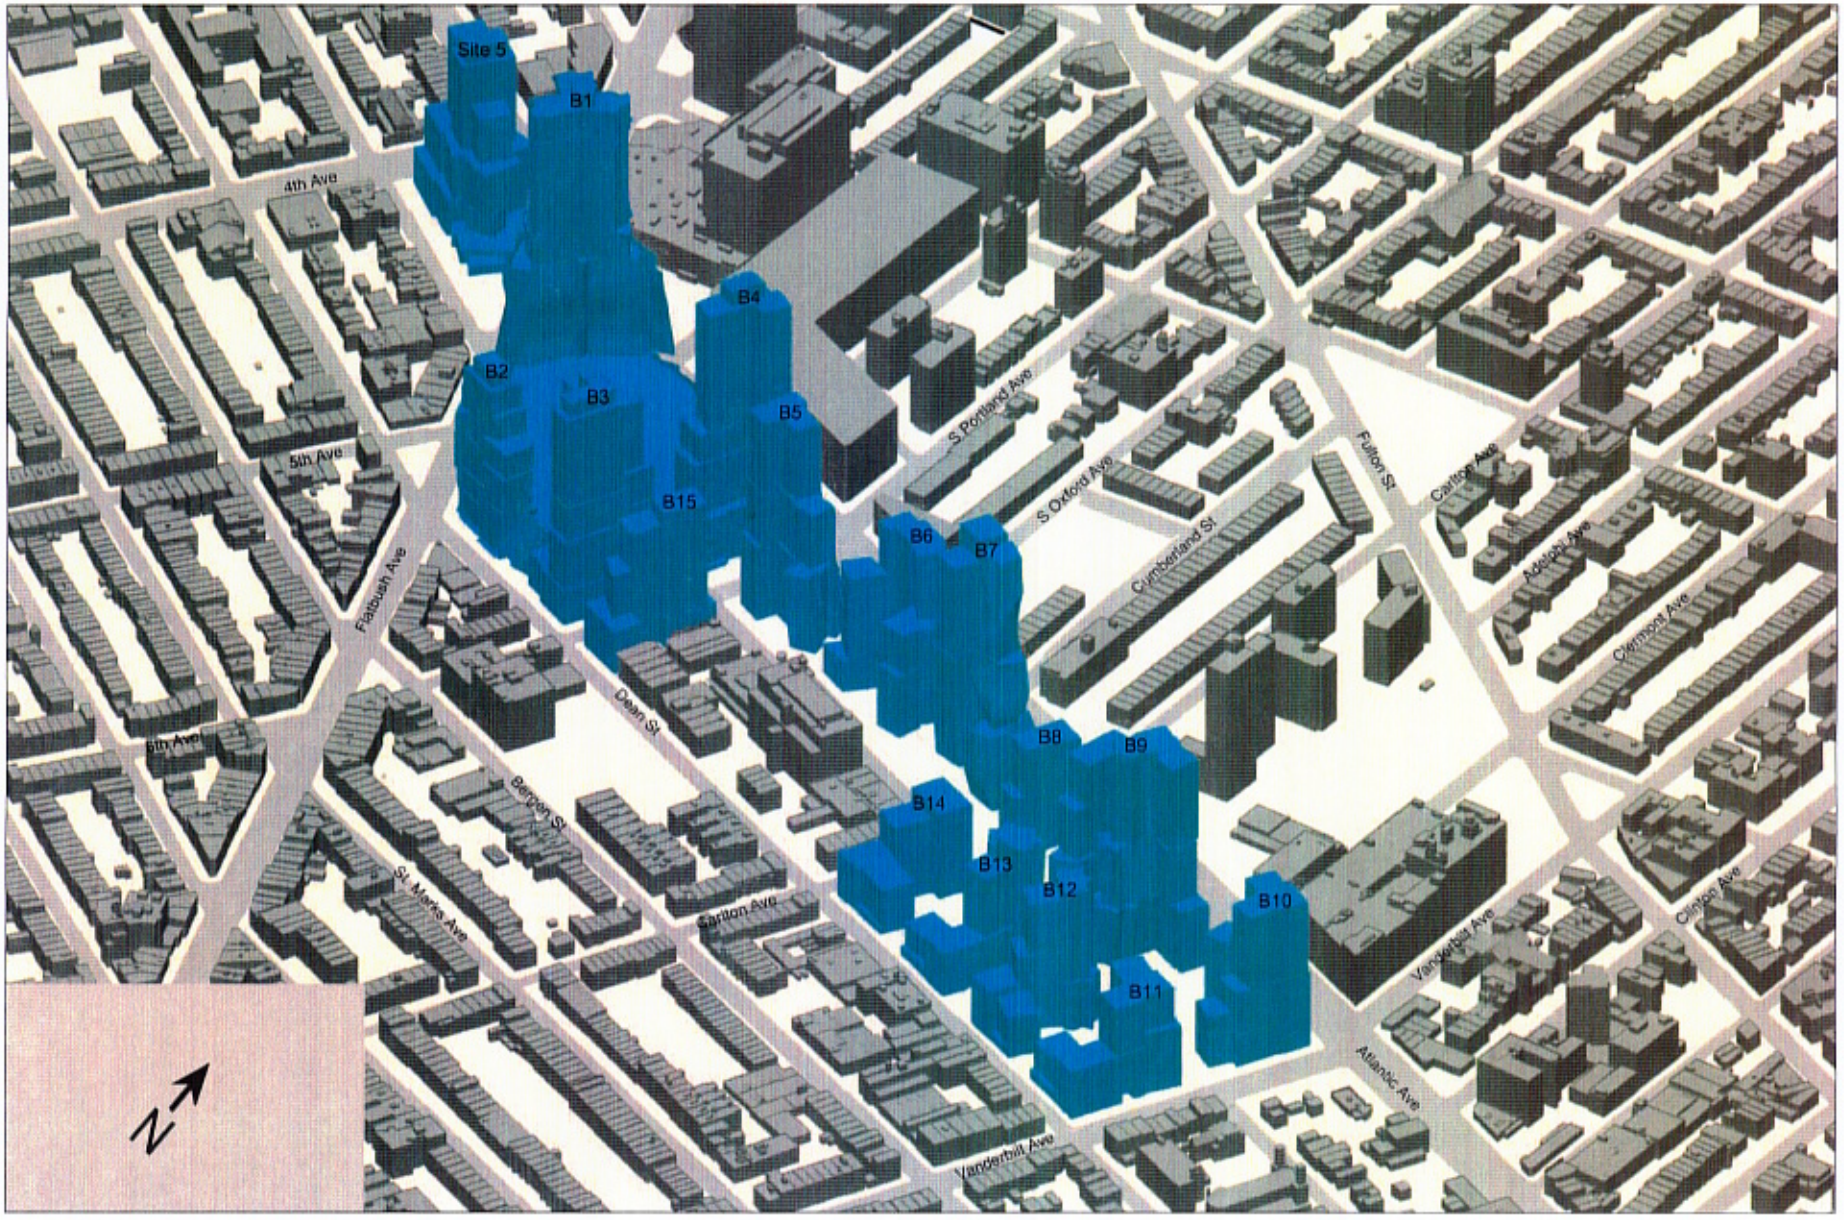

Atlantic Yards Arena and
Redevelopment Project

Isometric View from Southeast
Figure 9-3