1.3.06

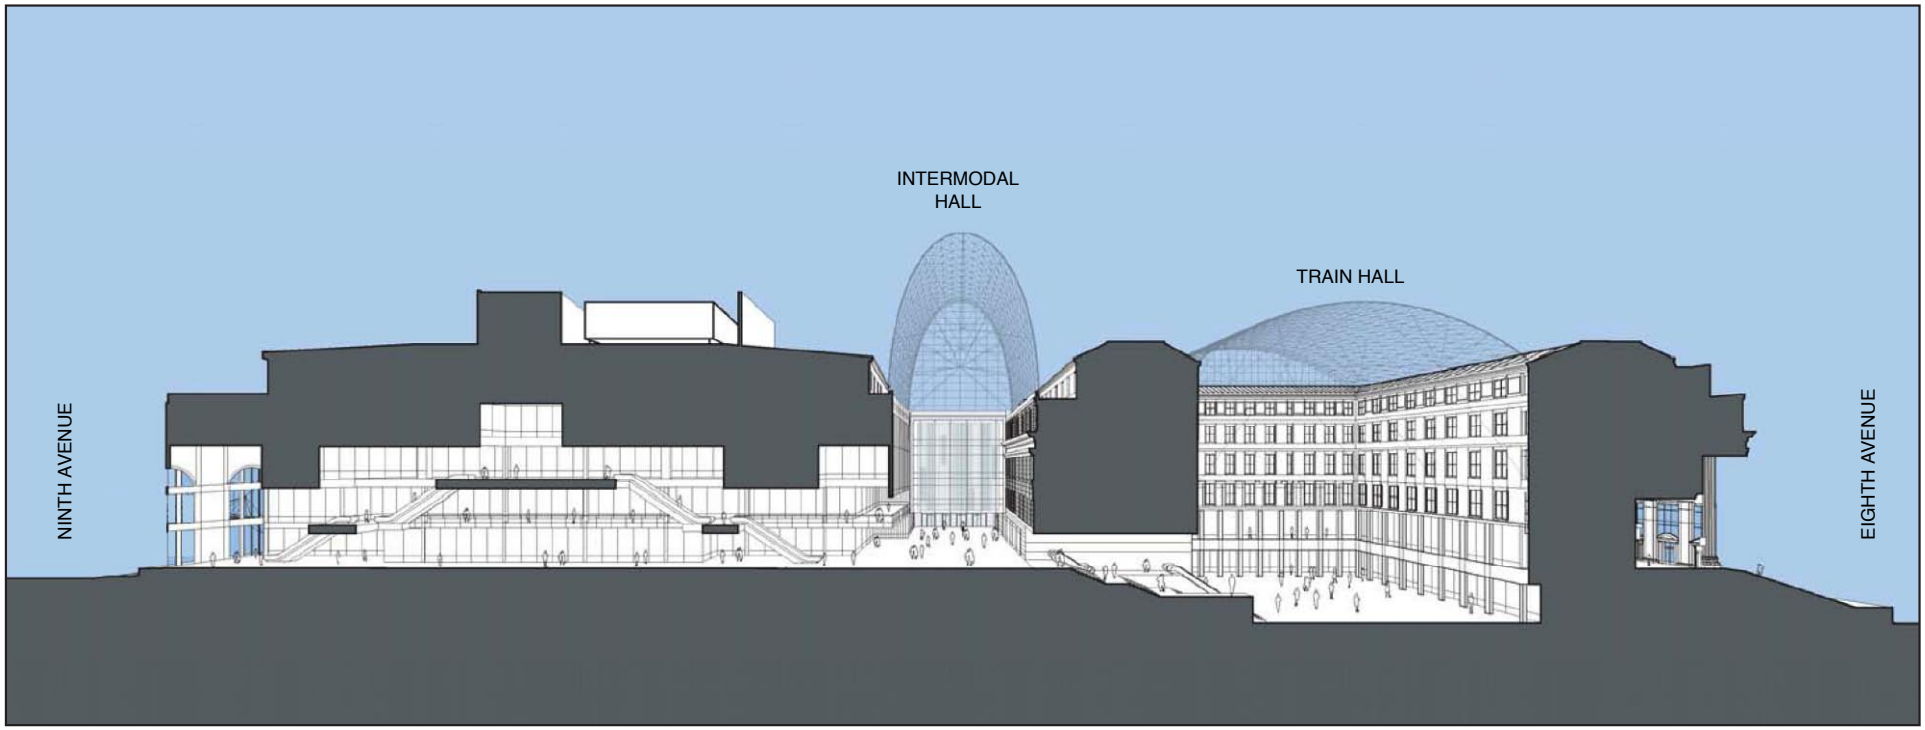

Illustrative Rendering

Section through proposed Phase I development

FARLEY POST OFFICE/MOYNIHAN STATION
REDEVELOPMENT PROJECT

Developer C Proposal
Figure 1-10