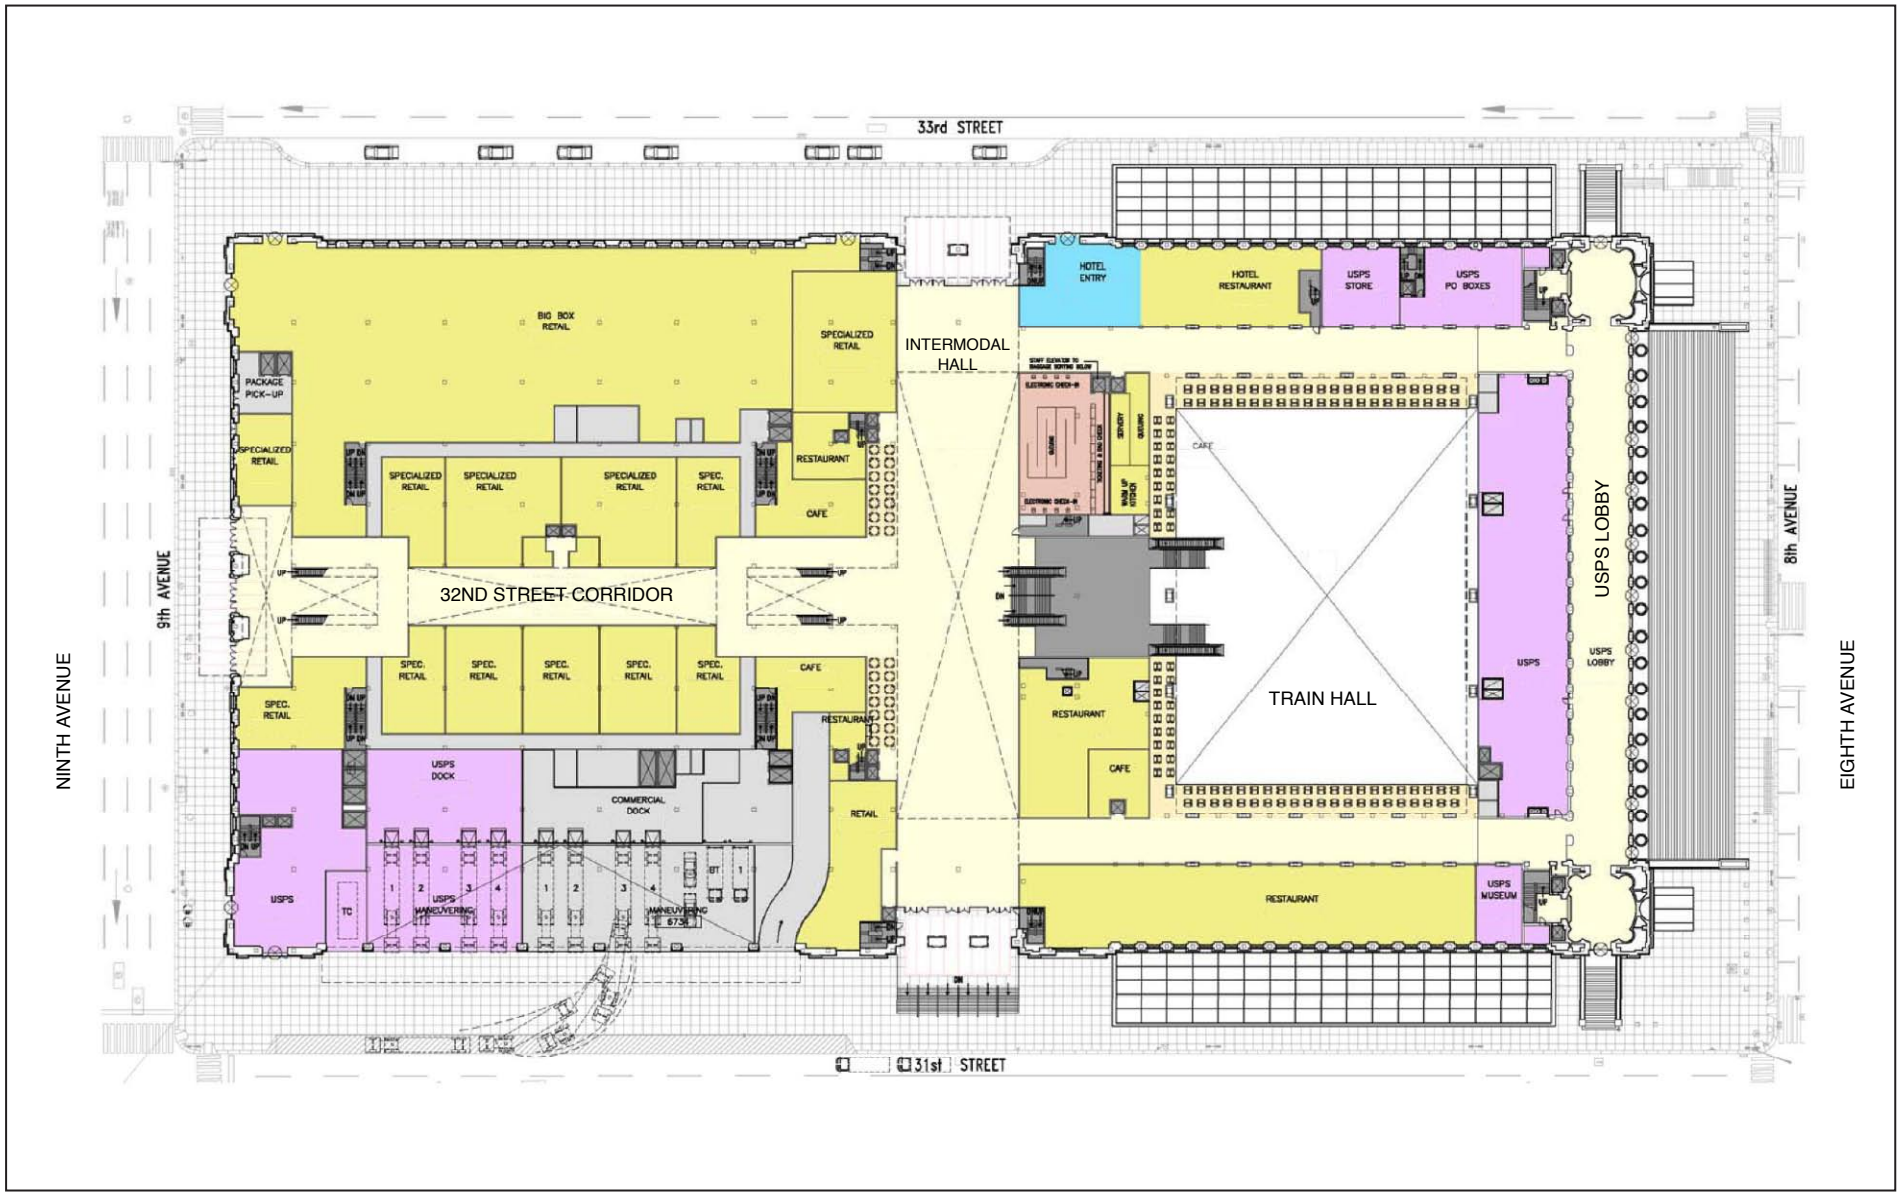

Illustrative Rendering

Proposed Intermodal Hall Level

FARLEY POST OFFICE/MOYNIHAN STATION
REDEVELOPMENT PROJECT

Developer C Proposal
Figure 1-8