4.6.06

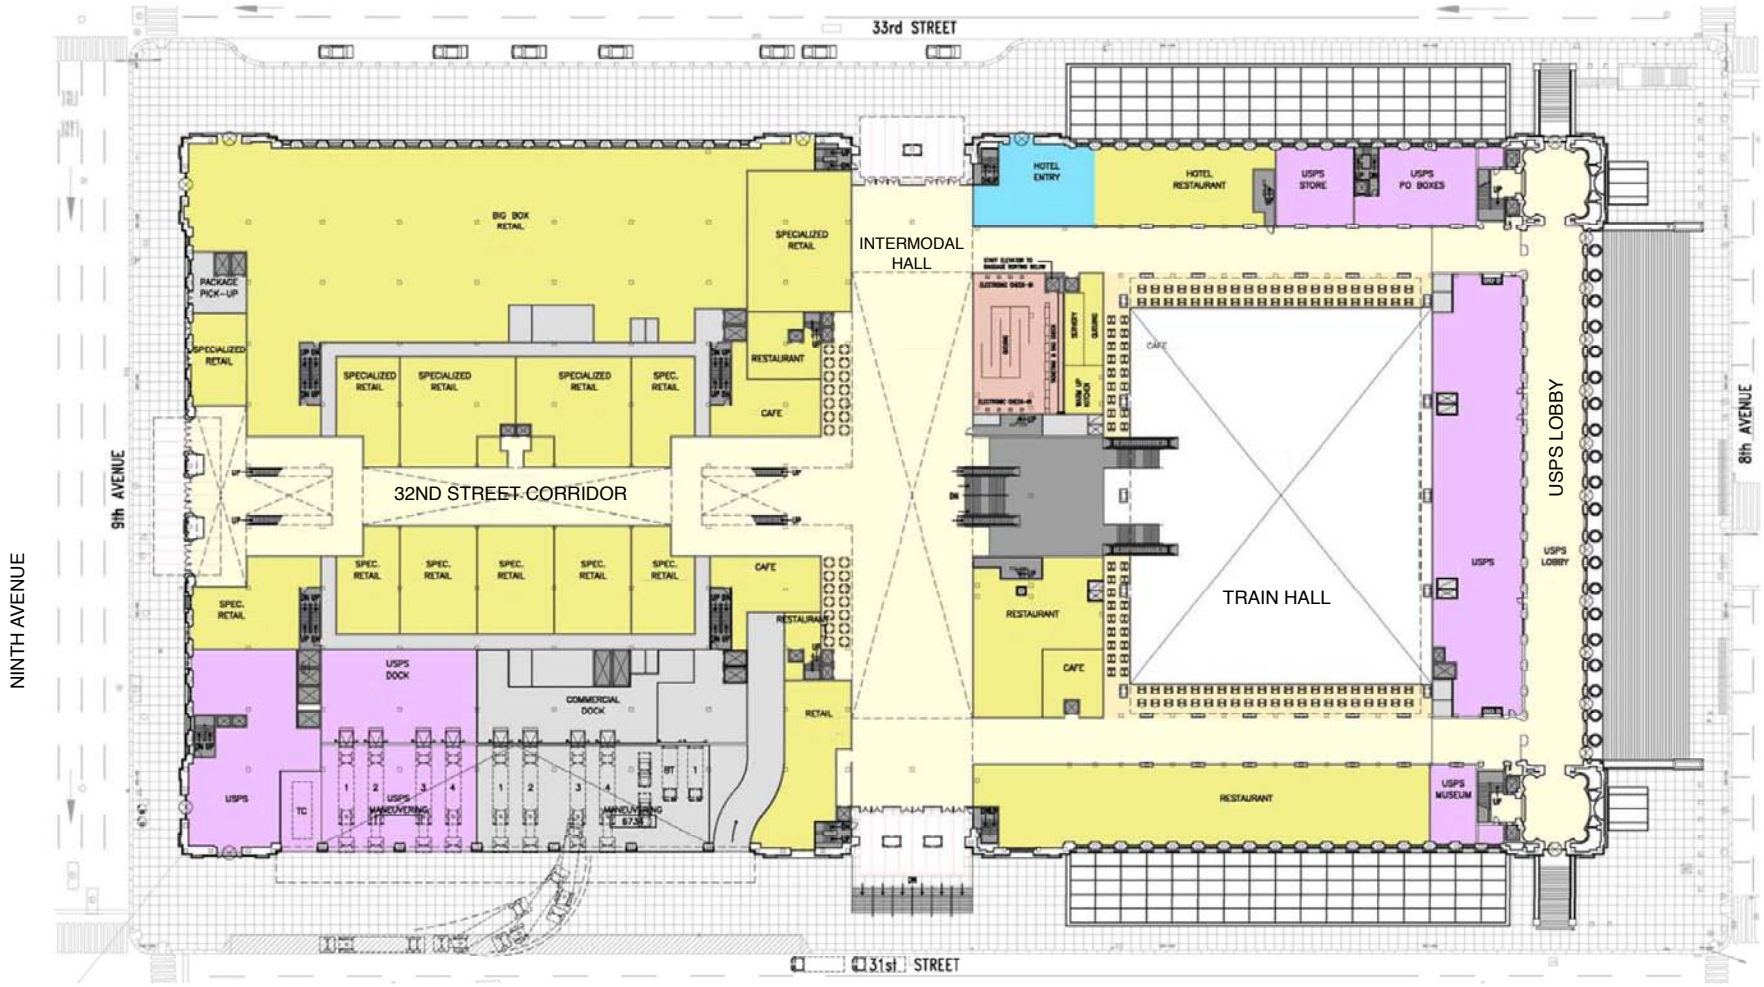

Illustrative Rendering

Proposed Phase I Ground-Floor Plan
Developer C Proposal
Figure S-2