4.6.06

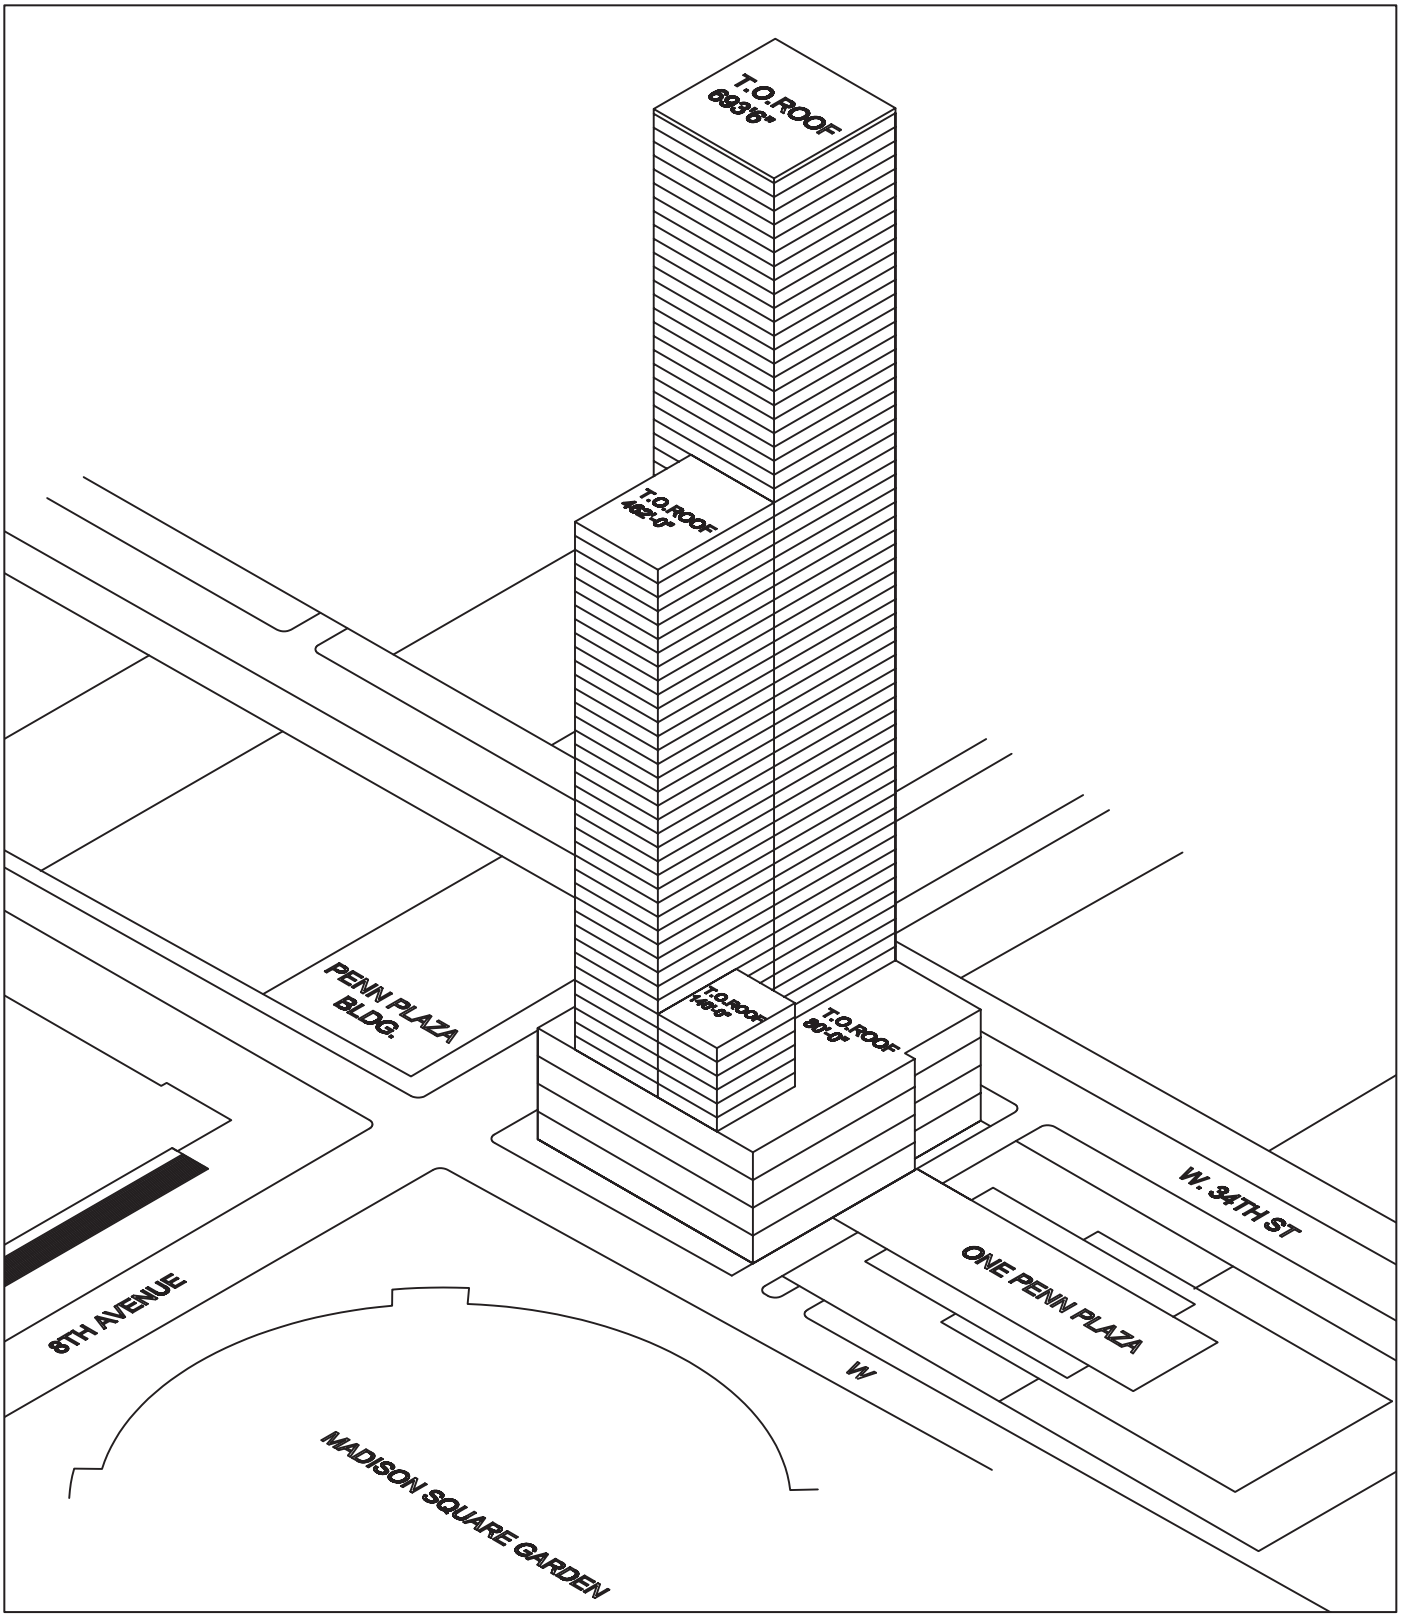

Illustrative Axonometric

Proposed Development Transfer Site Building
Developer C Proposal
Figure S-6