ATTACHMENT A

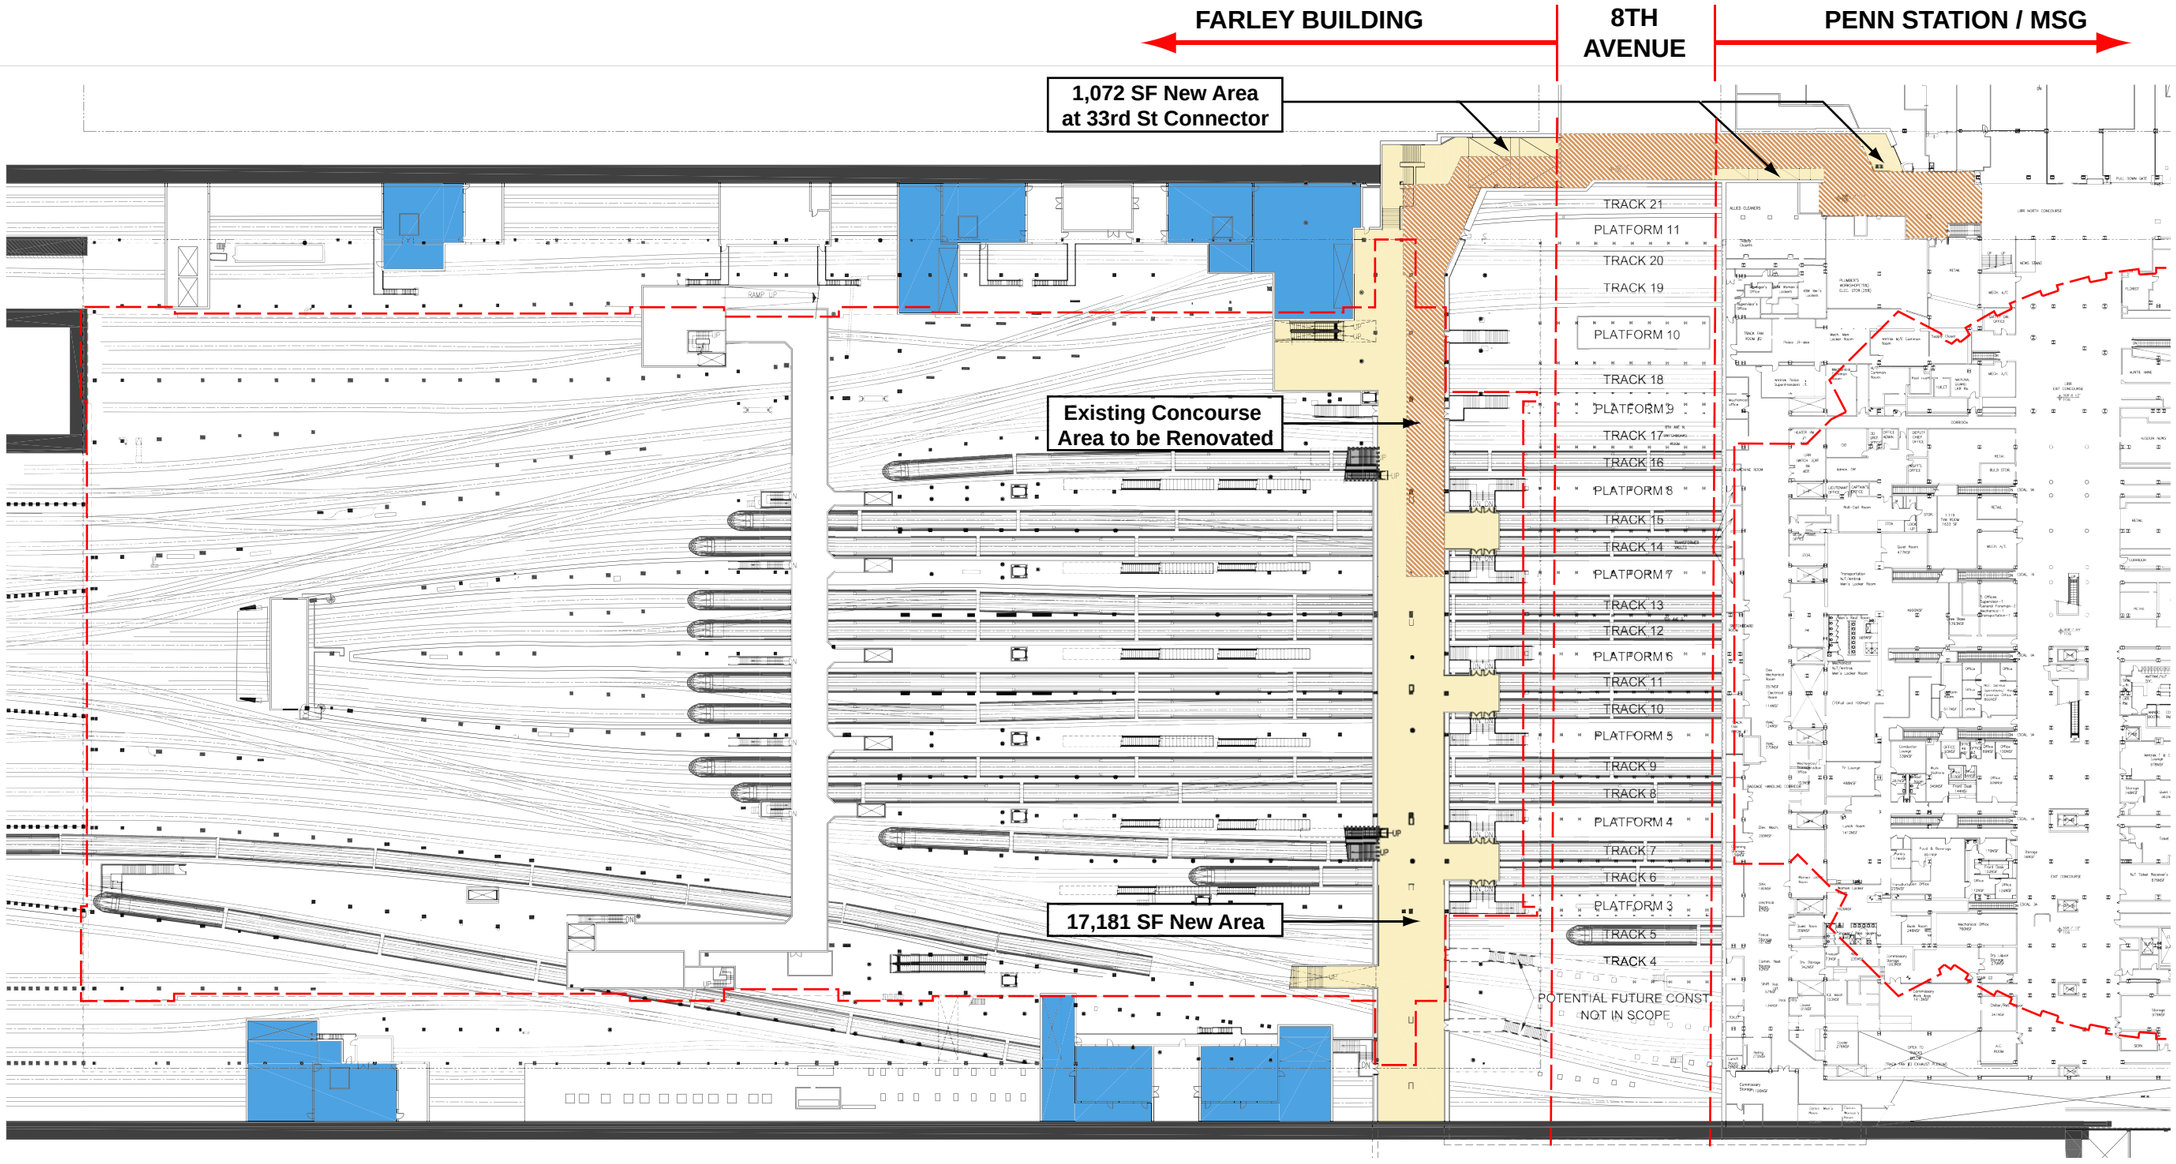

Existing Concourse Area to be Renovated

Phase 1 - New Area to be Constructed

Platform Exhaust Fan Room Locations

Phase 2 - Future Construction Area

Line of Existing Construction Above

NTS

MOYNIHAN STATION DEVELOPMENT CORPORATION
A Subsidiary of Empire State Development Corporation

AMTRAK

MOYNIHAN STATION - PHASE 1 : LEVEL A - LOWER CONCOURSE

ATTACHMENT A

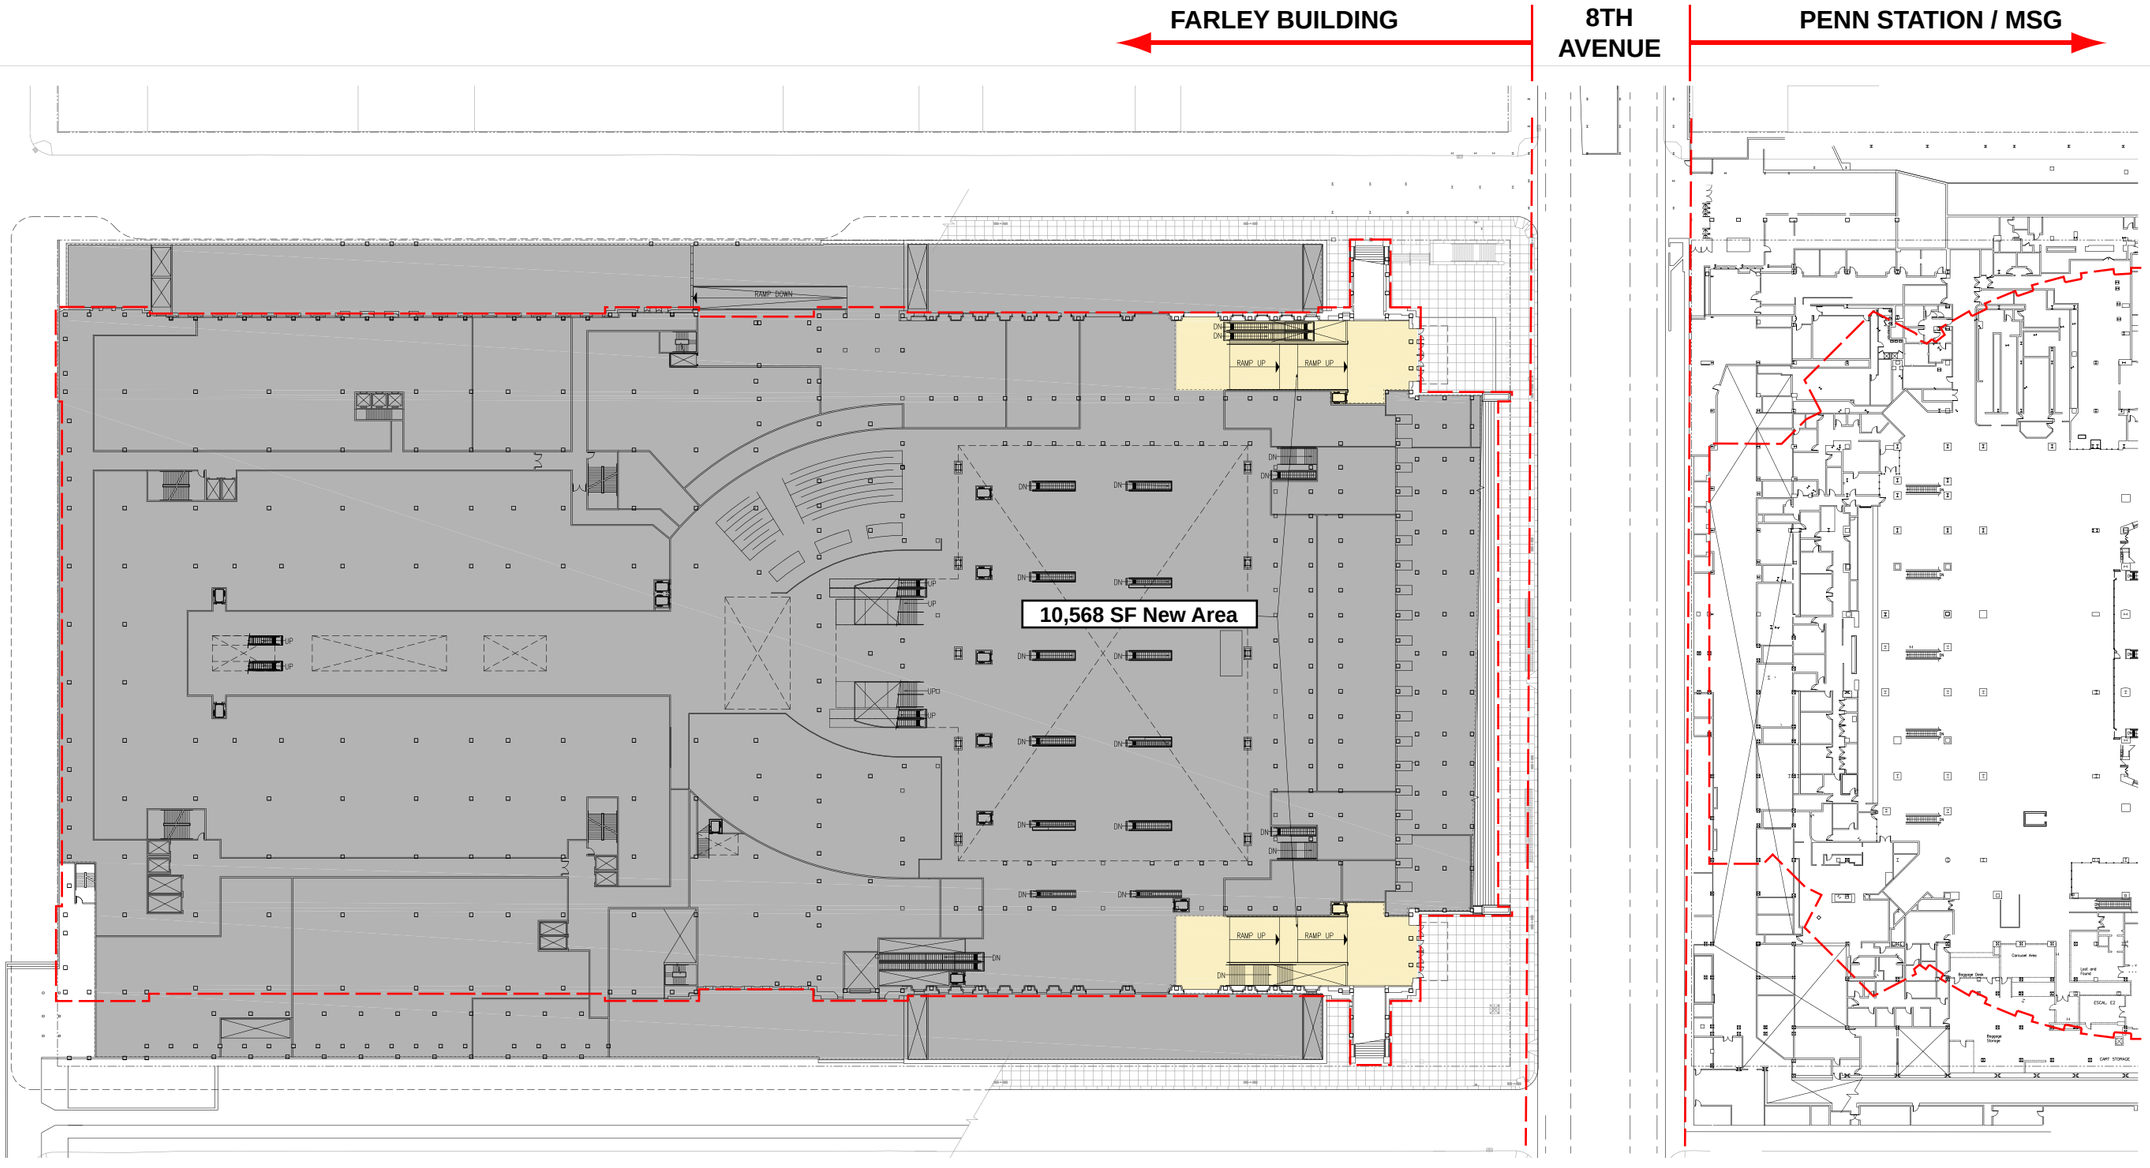

Existing Concourse Area to be Renovated

Phase 1 - New Area to be Constructed

Platform Exhaust Fan Room Locations

Phase 2 - Future Construction Area

Line of Existing Construction Above

NTS

MOYNIHAN STATION DEVELOPMENT CORPORATION
A Subsidiary of Empire State Development Corporation

AMTRAK

MOYNIHAN STATION - PHASE 1 : LEVEL B - MAIN CONCOURSE

SOM