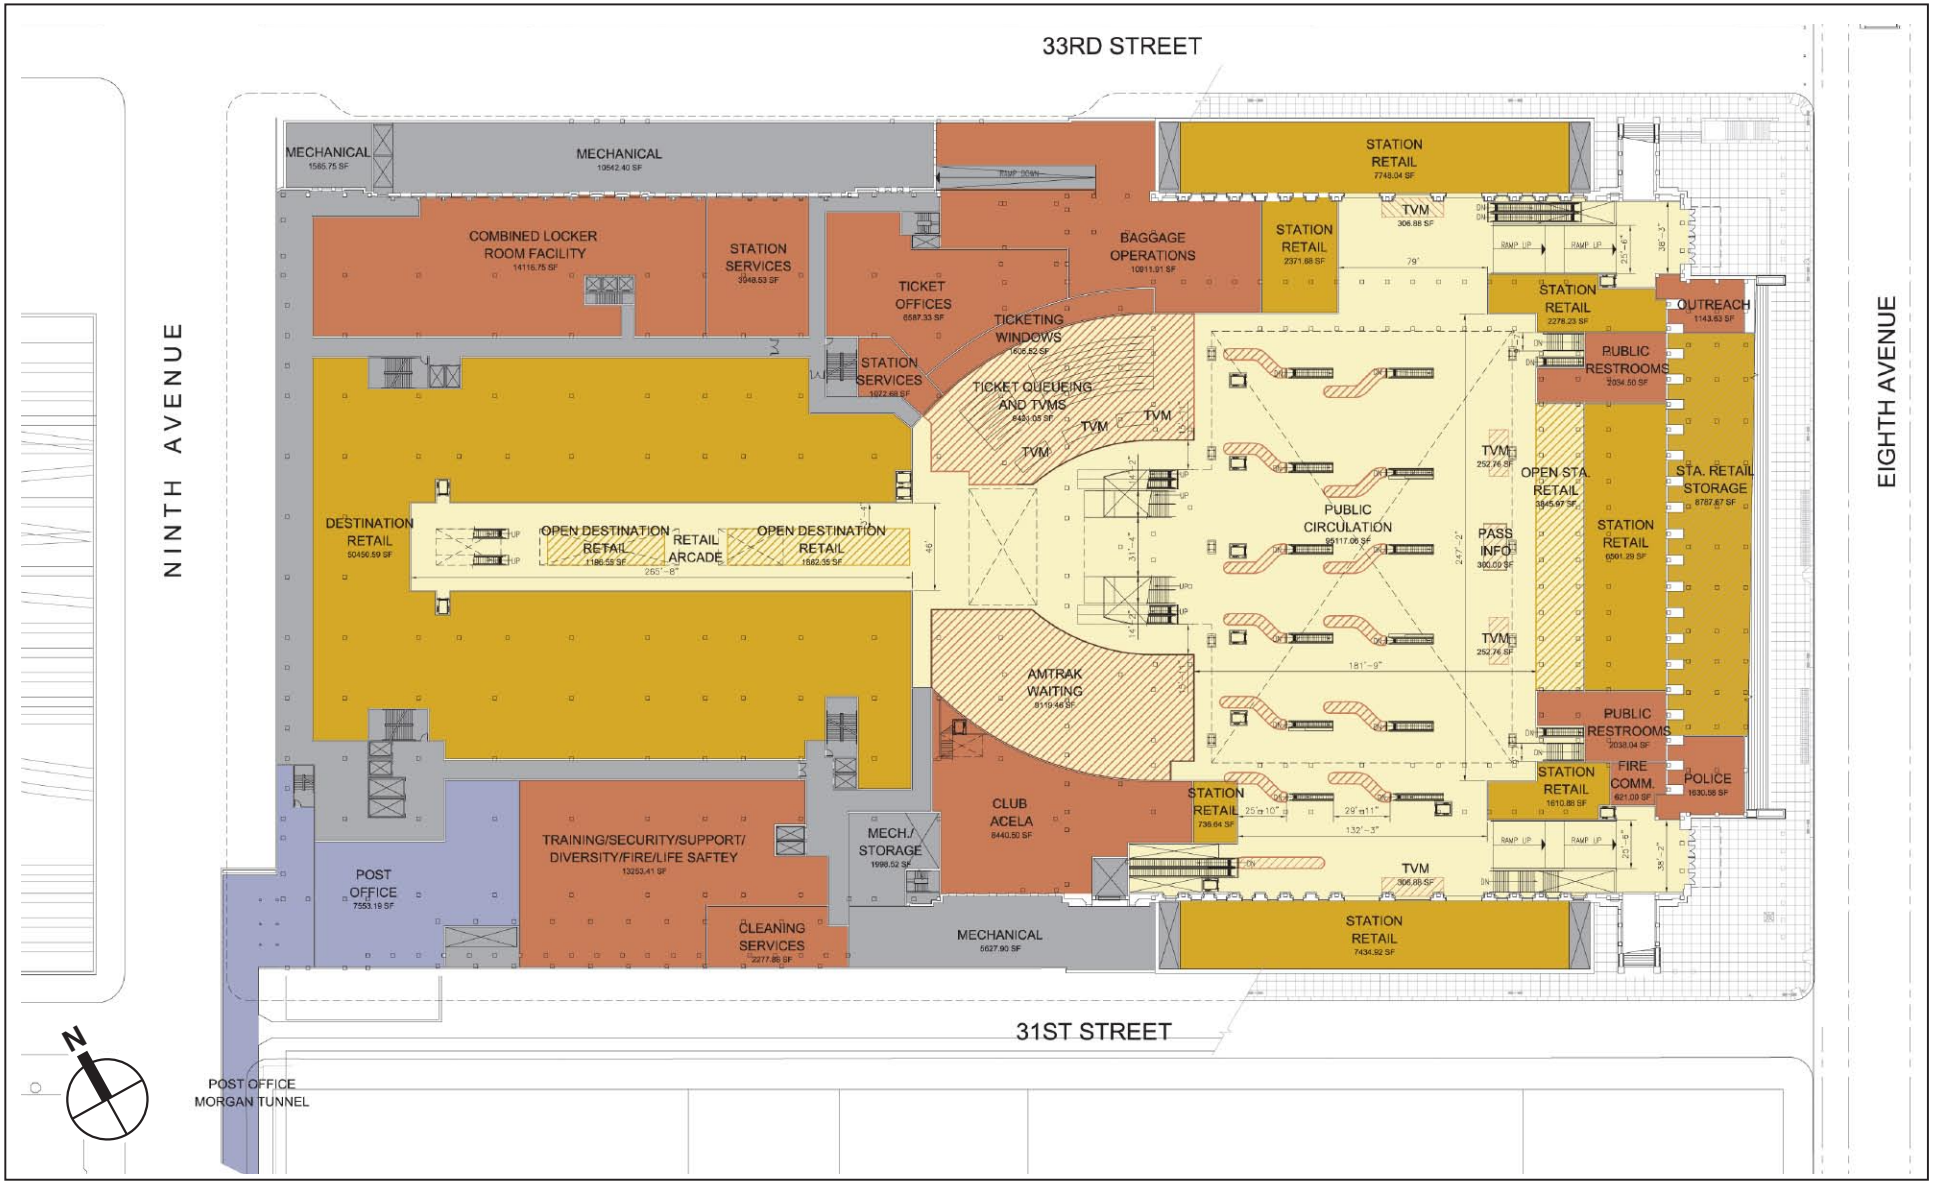

Moynihan Station - Amtrak Station Option
Main Concourse Level
Figure 1-4

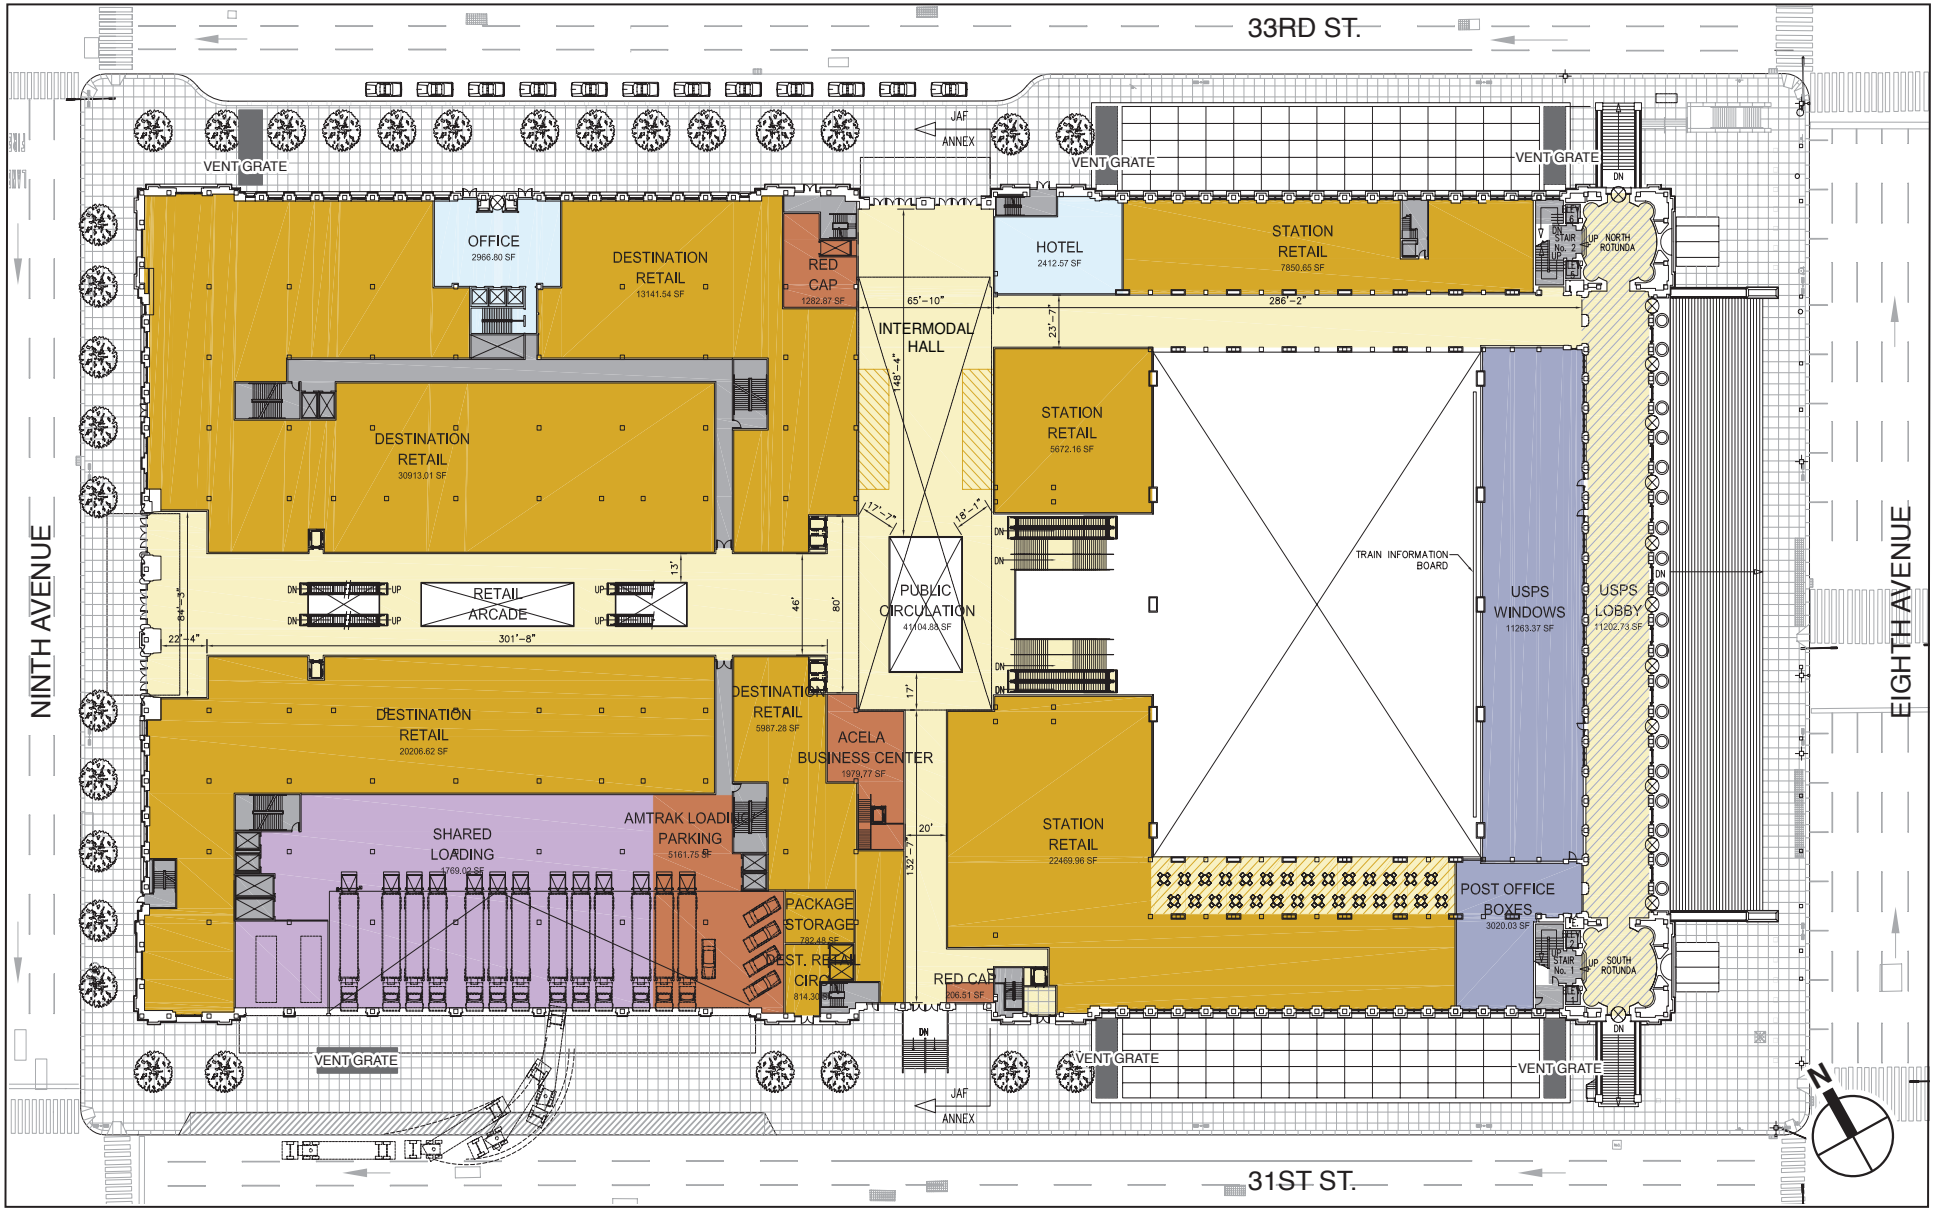

MOYNIHAN STATION
DEVELOPMENT PROJECT
TECHNICAL MEMORANDUM

Moynihan Station - Amtrak Station Option
Street Level
Figure 1-5

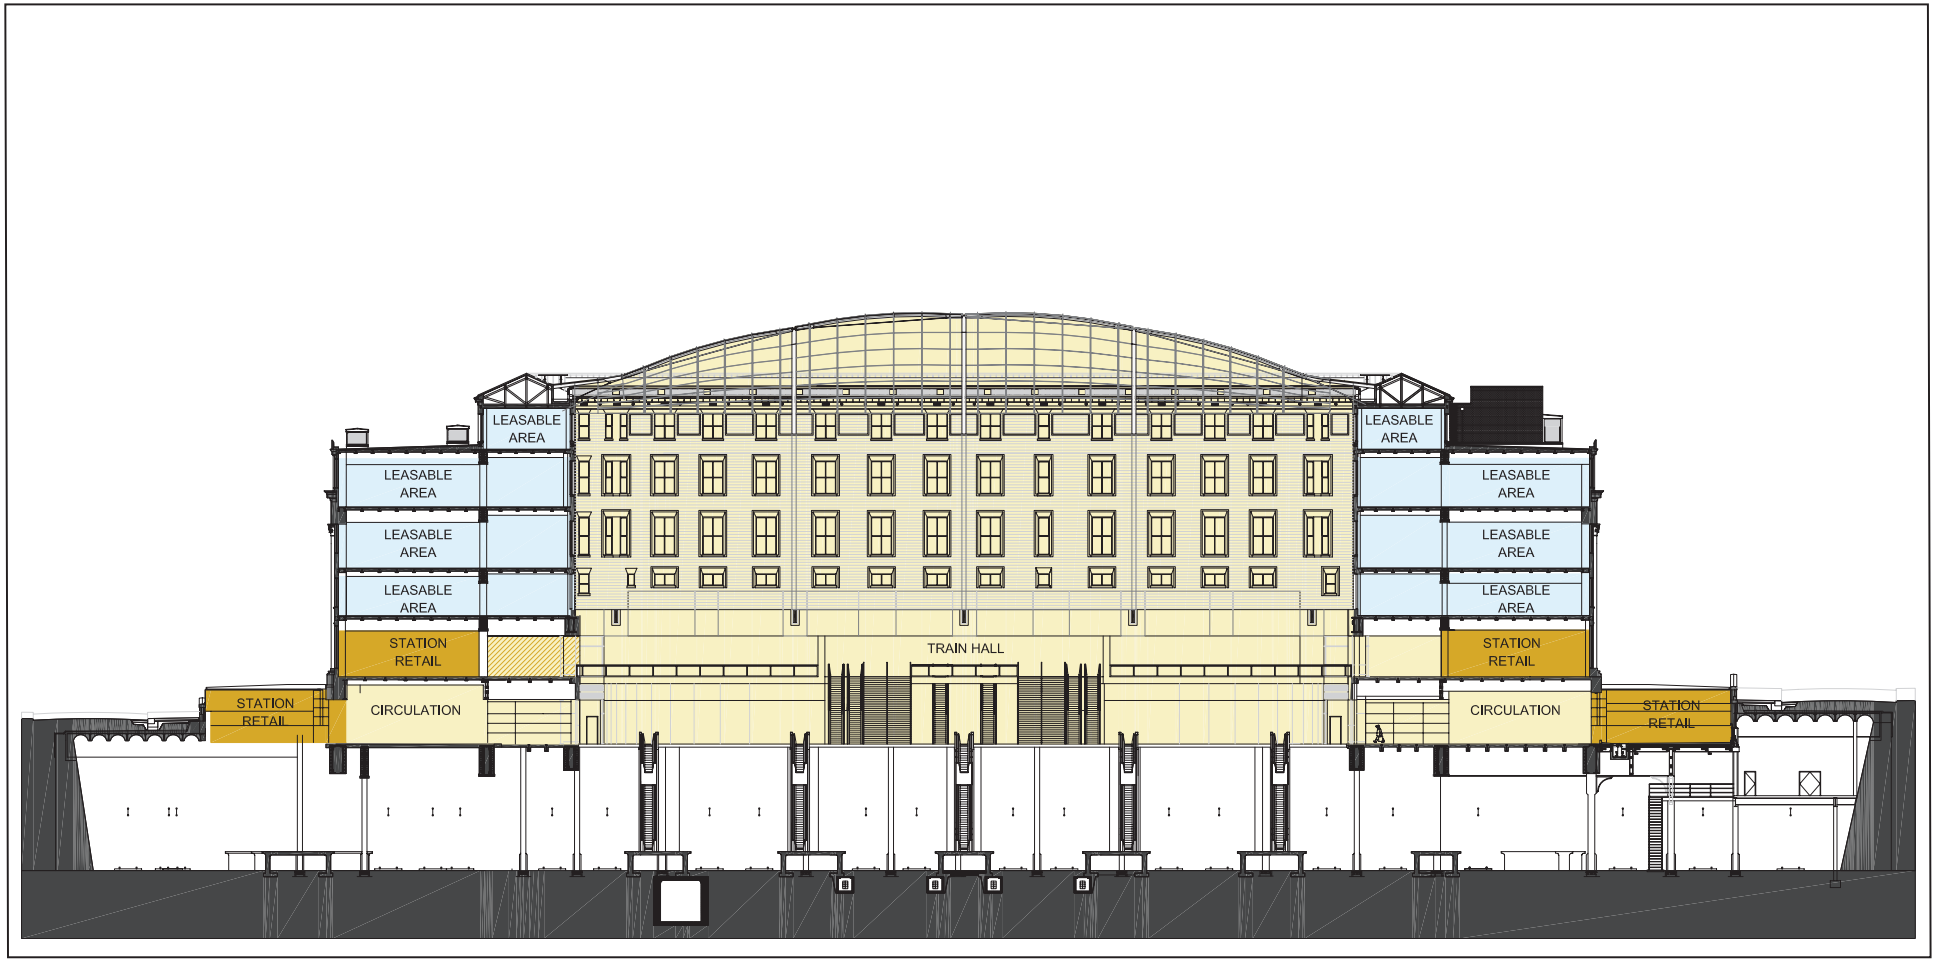

Moynihan Station: Amtrak Station Option
North - South Station Section
Figure 1-6

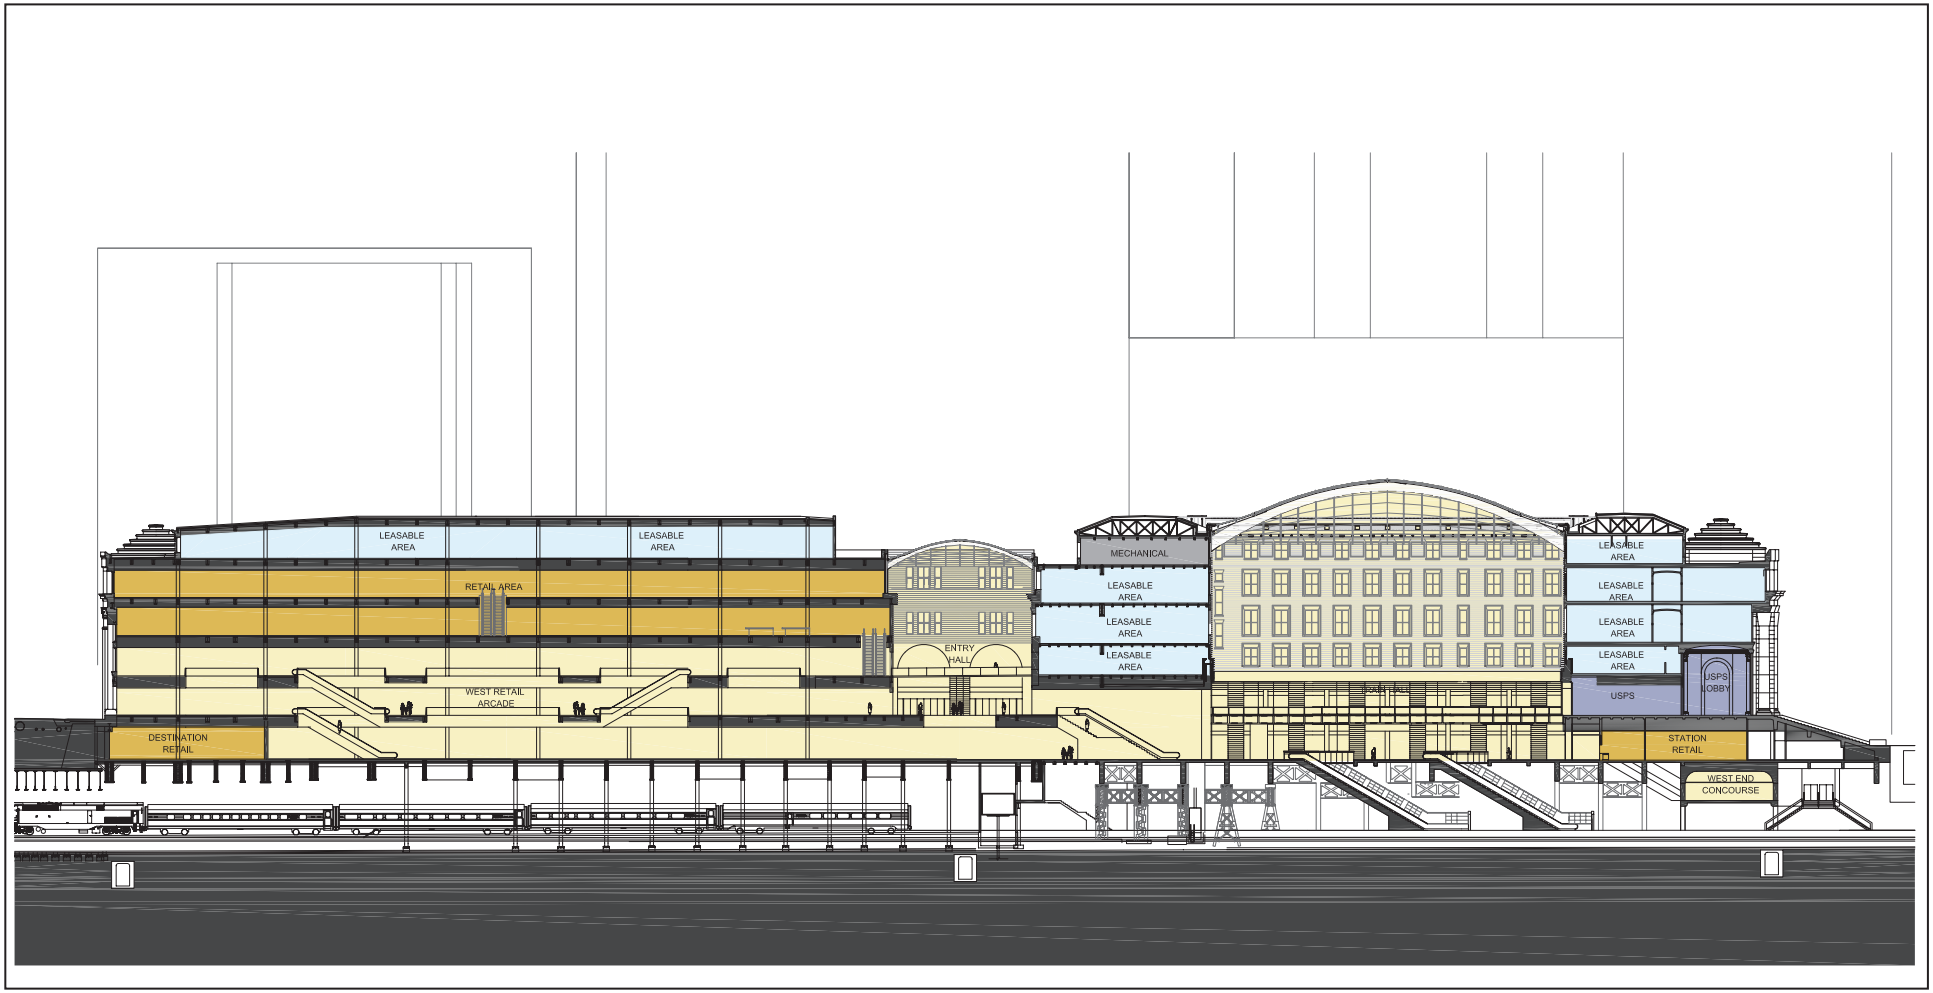

MOYNIHAN STATION
DEVELOPMENT PROJECT
TECHNICAL MEMORANDUM

Moynihan Station - Amtrak Station Option
East - West Farley Complex Section
Figure 1-7