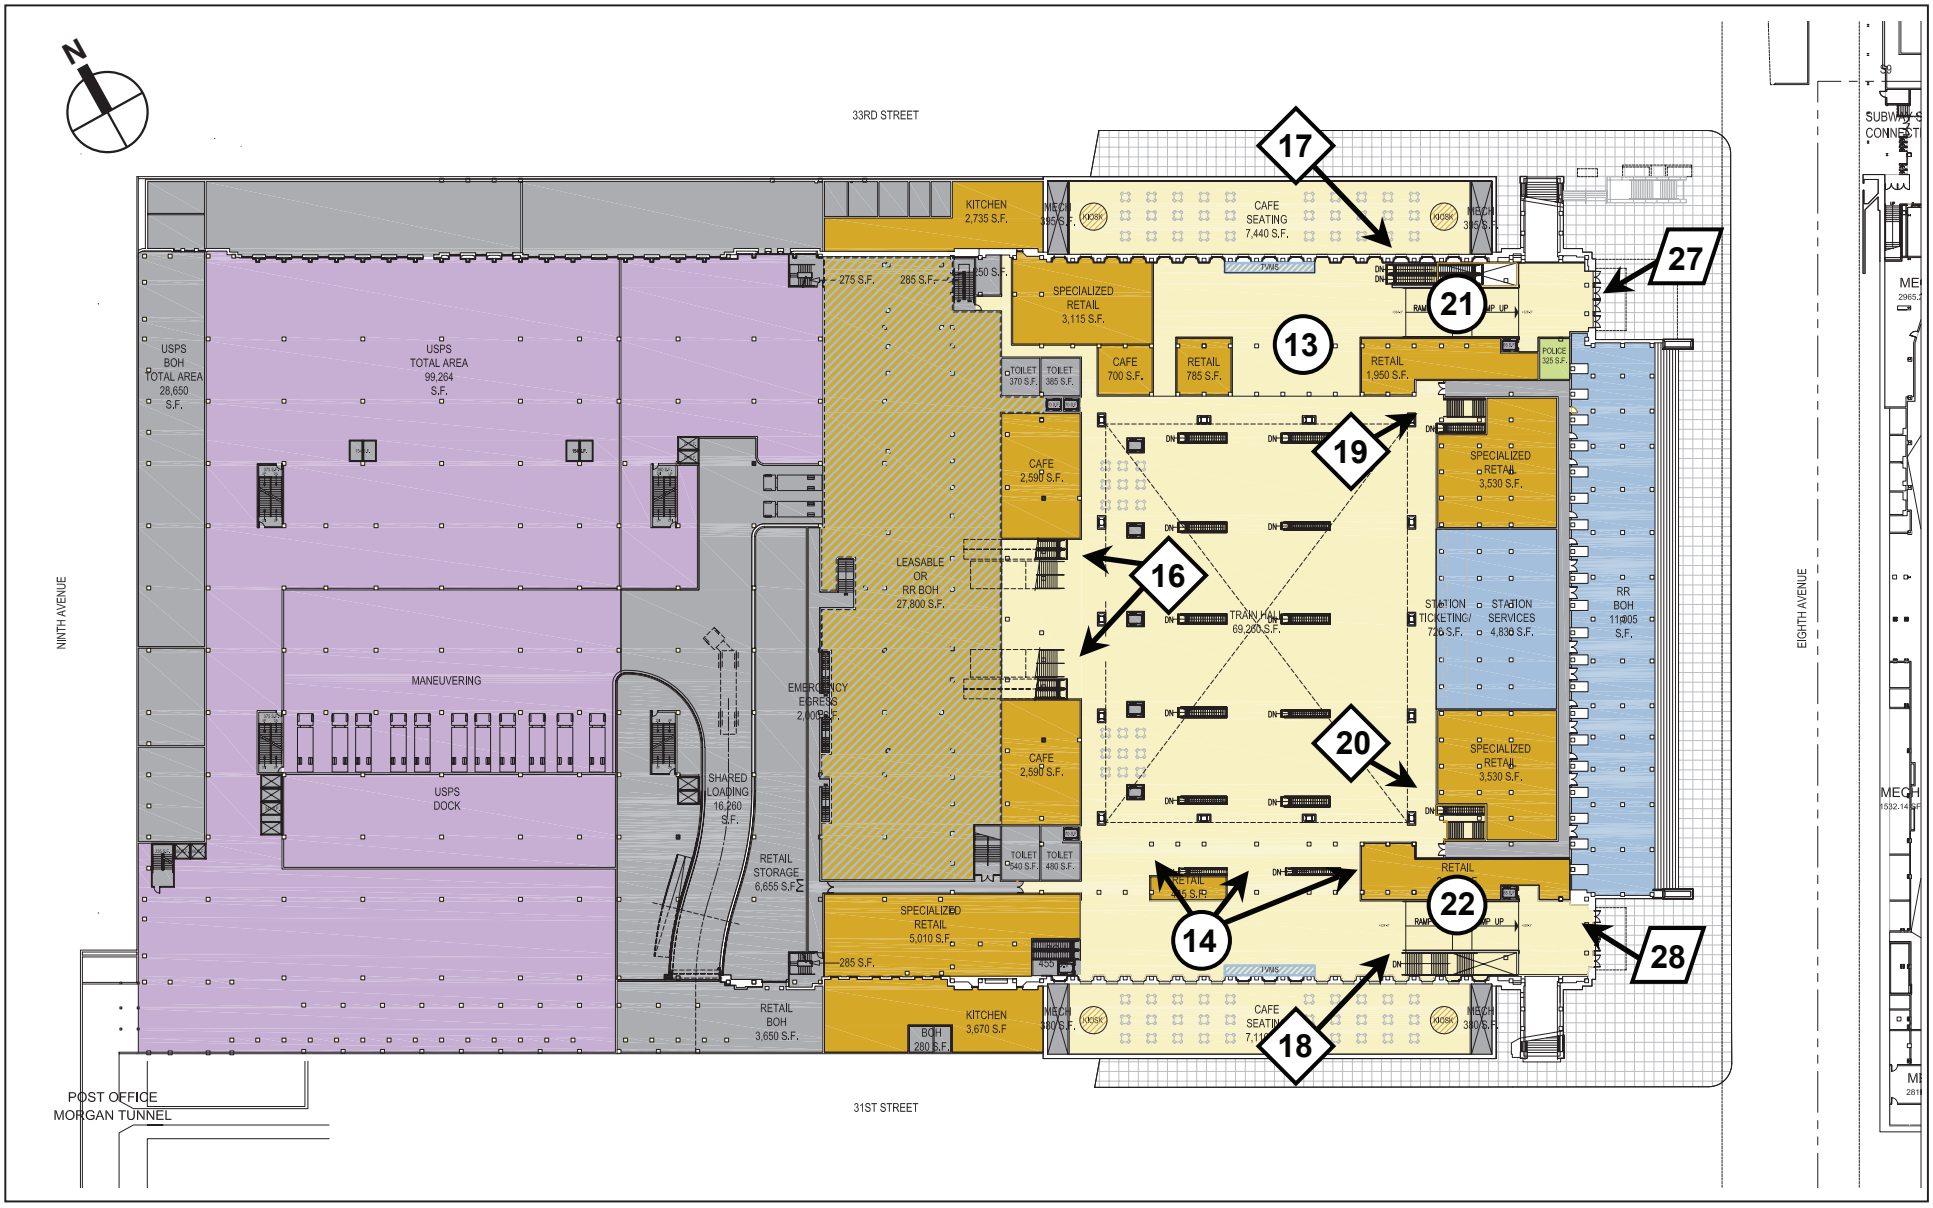

Circulation Elements for LOS Calculations:

15 Corridor

18 Vertical Circulation

28 Doorway

MOYNIHAN STATION
DEVELOPMENT PROJECT
TECHNICAL MEMORANDUM

Open Station Option: Farley Train Hall/Main Concourse Level

Figure 13-7

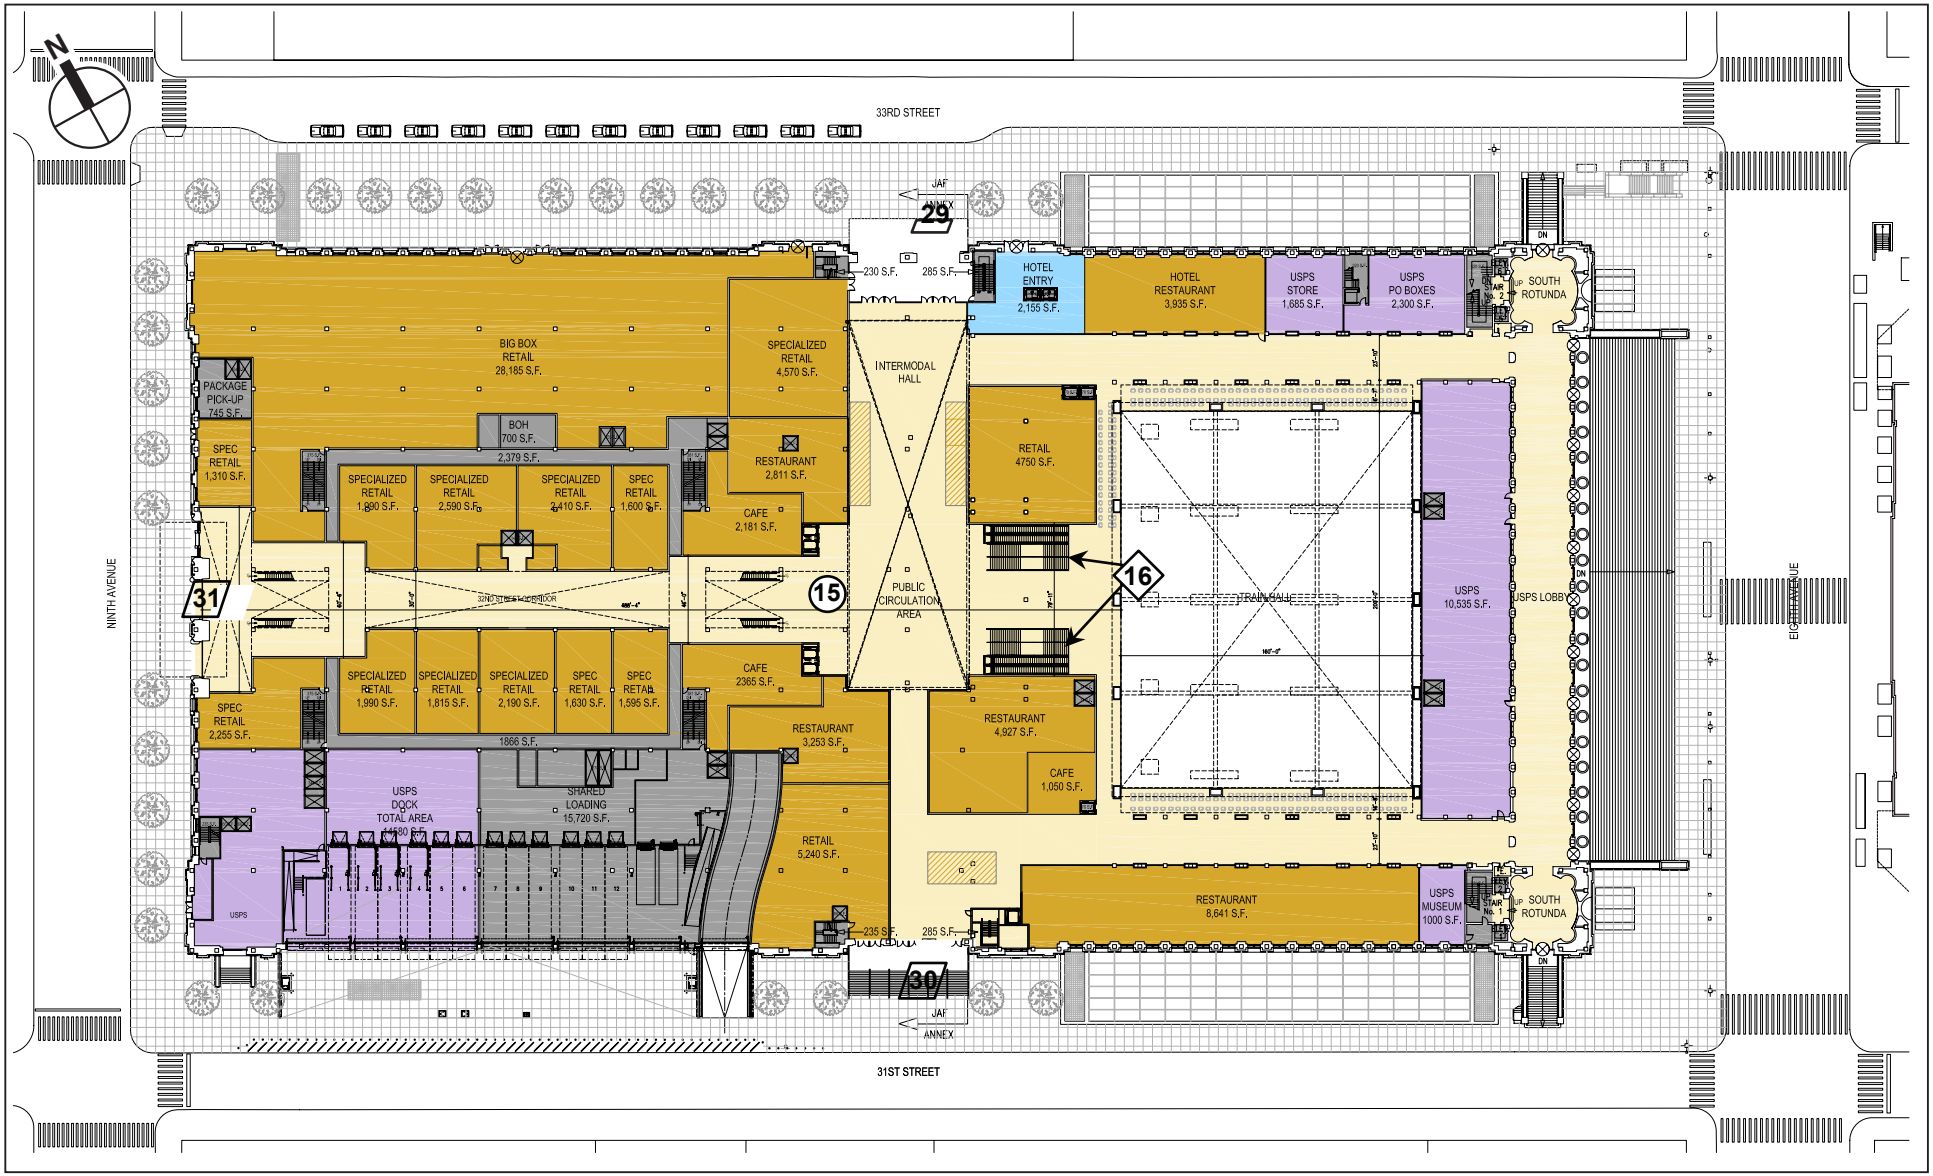

Circulation Elements for LOS Calculations:

- (15) Corridor
- (18) Vertical Circulation
- (28) Doorway

MOYNIHAN STATION
DEVELOPMENT PROJECT
TECHNICAL MEMORANDUM

Open Station Option: Intermodal Hall and Street Level

Figure 13-8

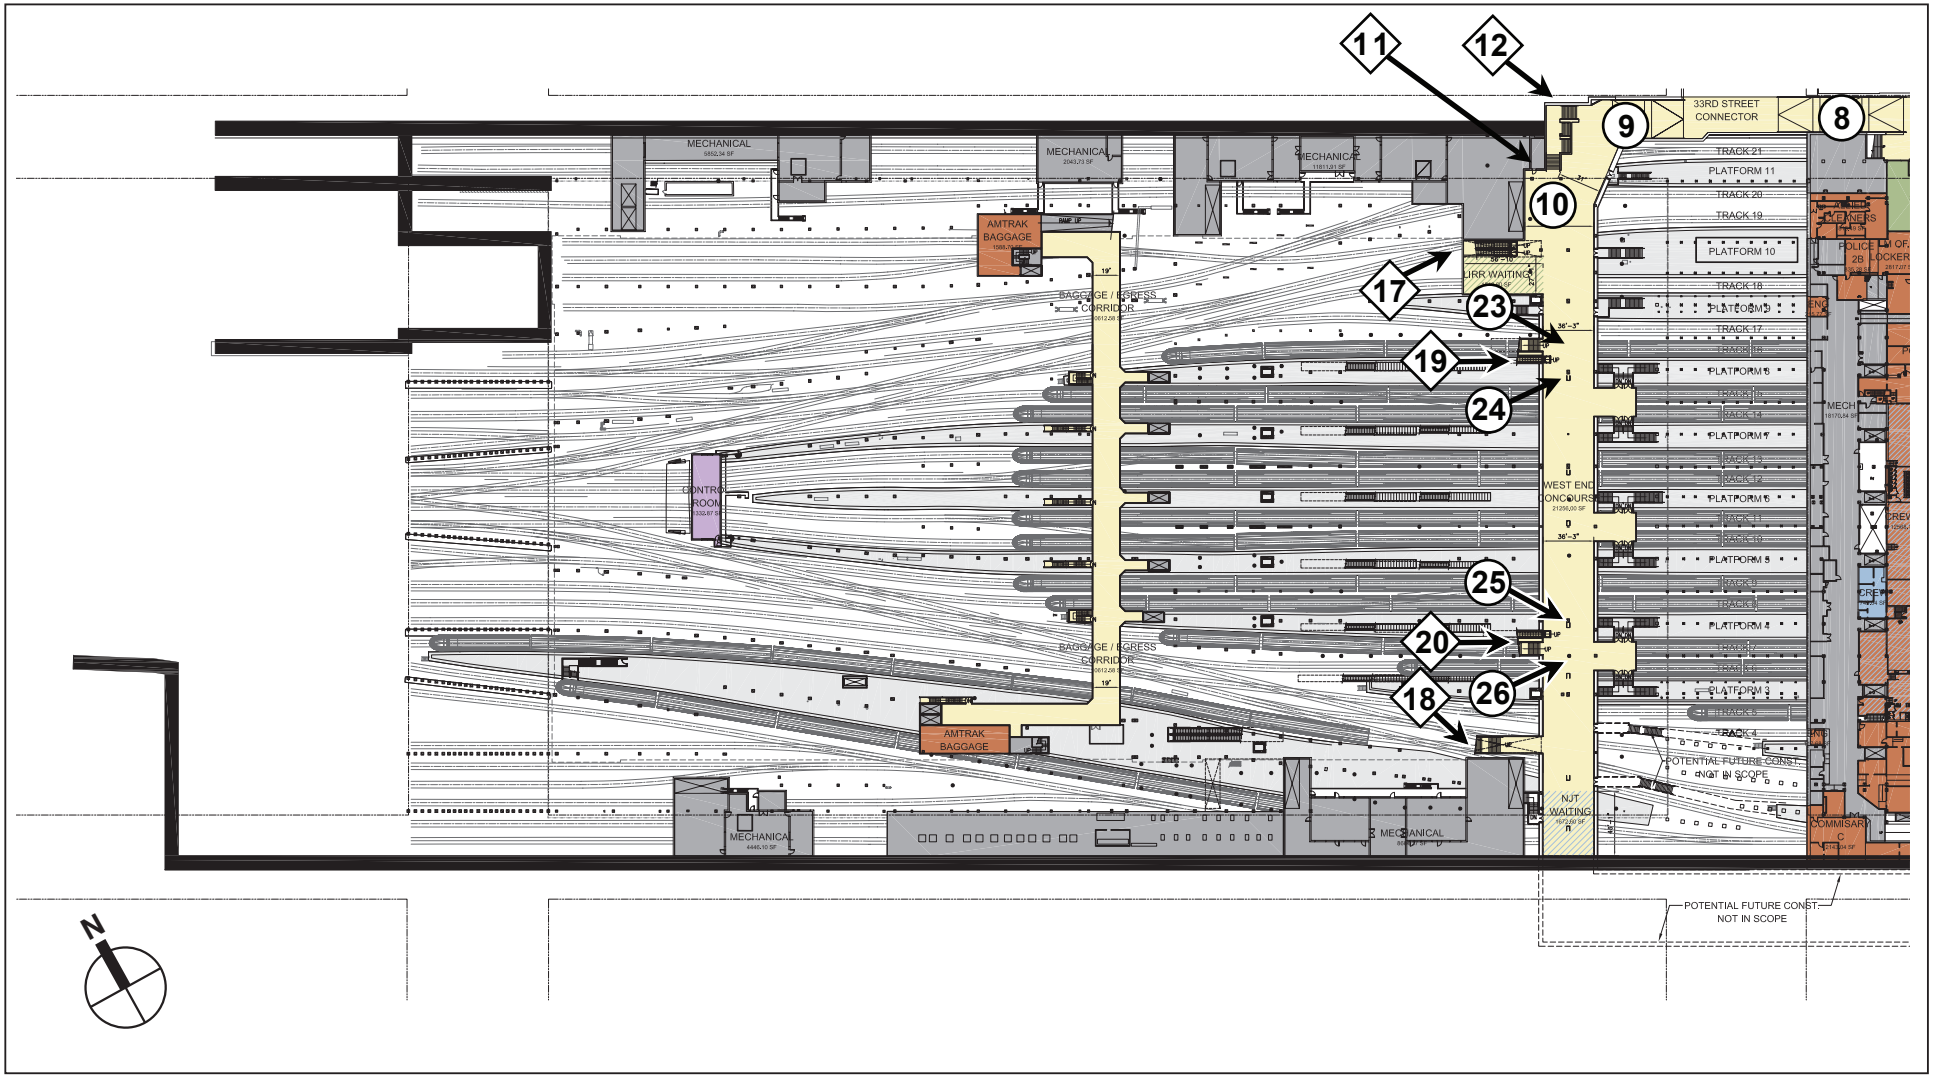

Circulation Elements for LOS Calculations: (15) Corridor

(18) Vertical Circulation

Amtrak Station Option and Open Station Option: West End Concourse

Figure 13-9

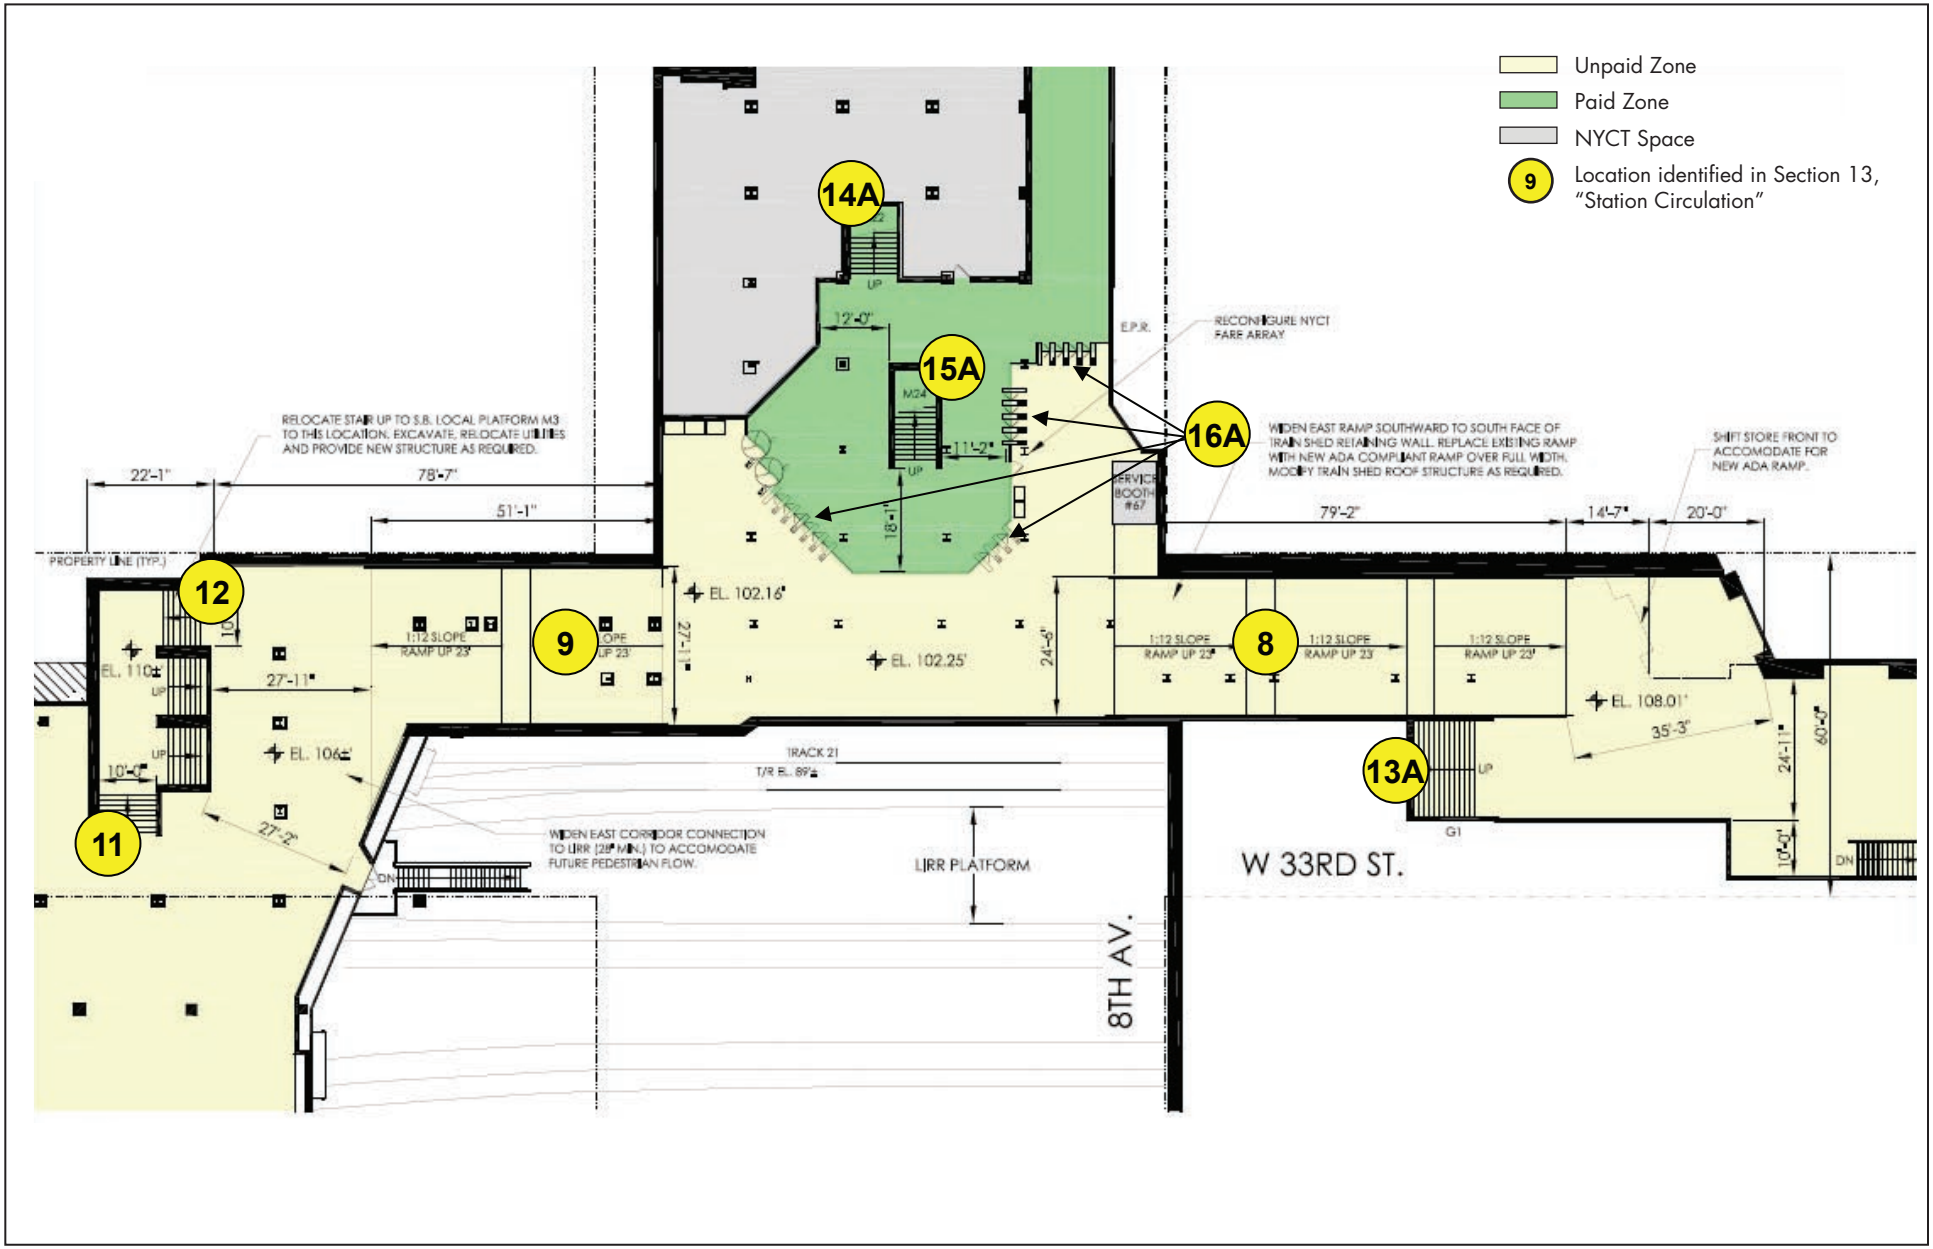

MOYNIHAN STATION
DEVELOPMENT PROJECT
TECHNICAL MEMORANDUM

Proposed Eighth Avenue Subway 33rd Street Mezzanine
Figure 13-10