1. New 8th Avenue Entrances & Concourse Access

- Re-use of Existing Building Openings & Proposed Grading
- Proposed Addition of Glass Canopies
- Ground Surface Treatment
- Signage

Proposed Plan – Street Level

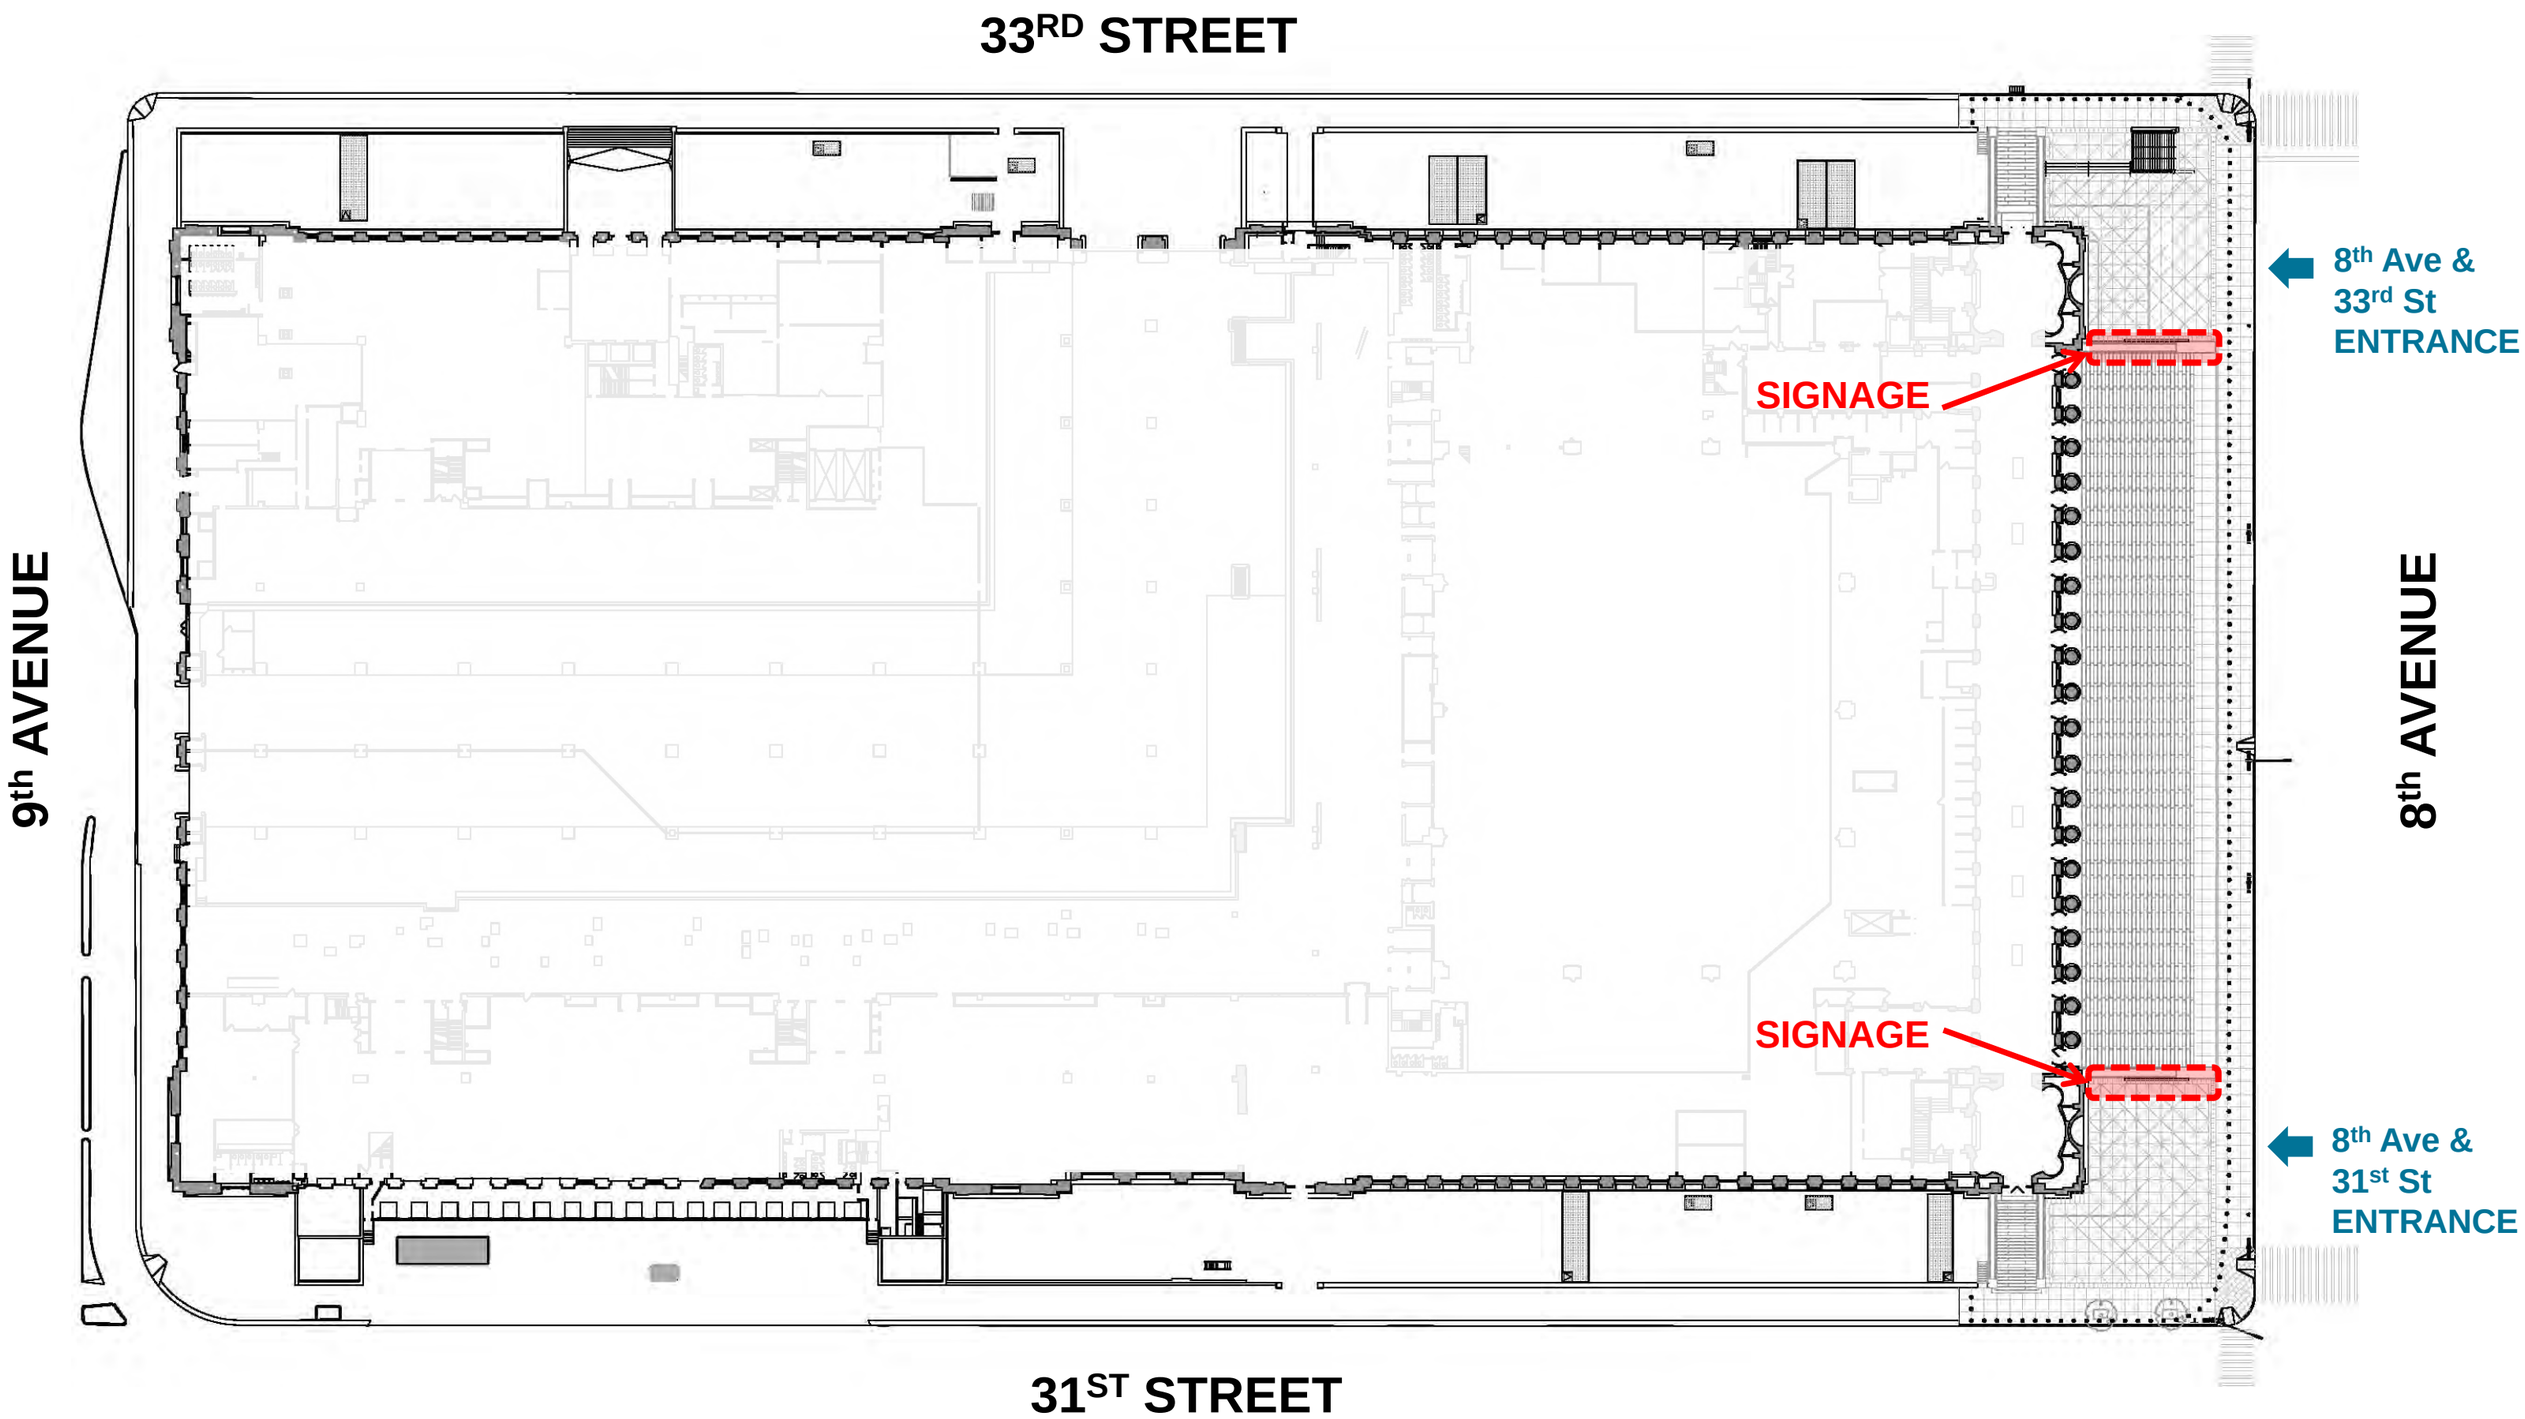

Proposed Moynihan Station Signage - 8th Ave and 31st Street Entrance

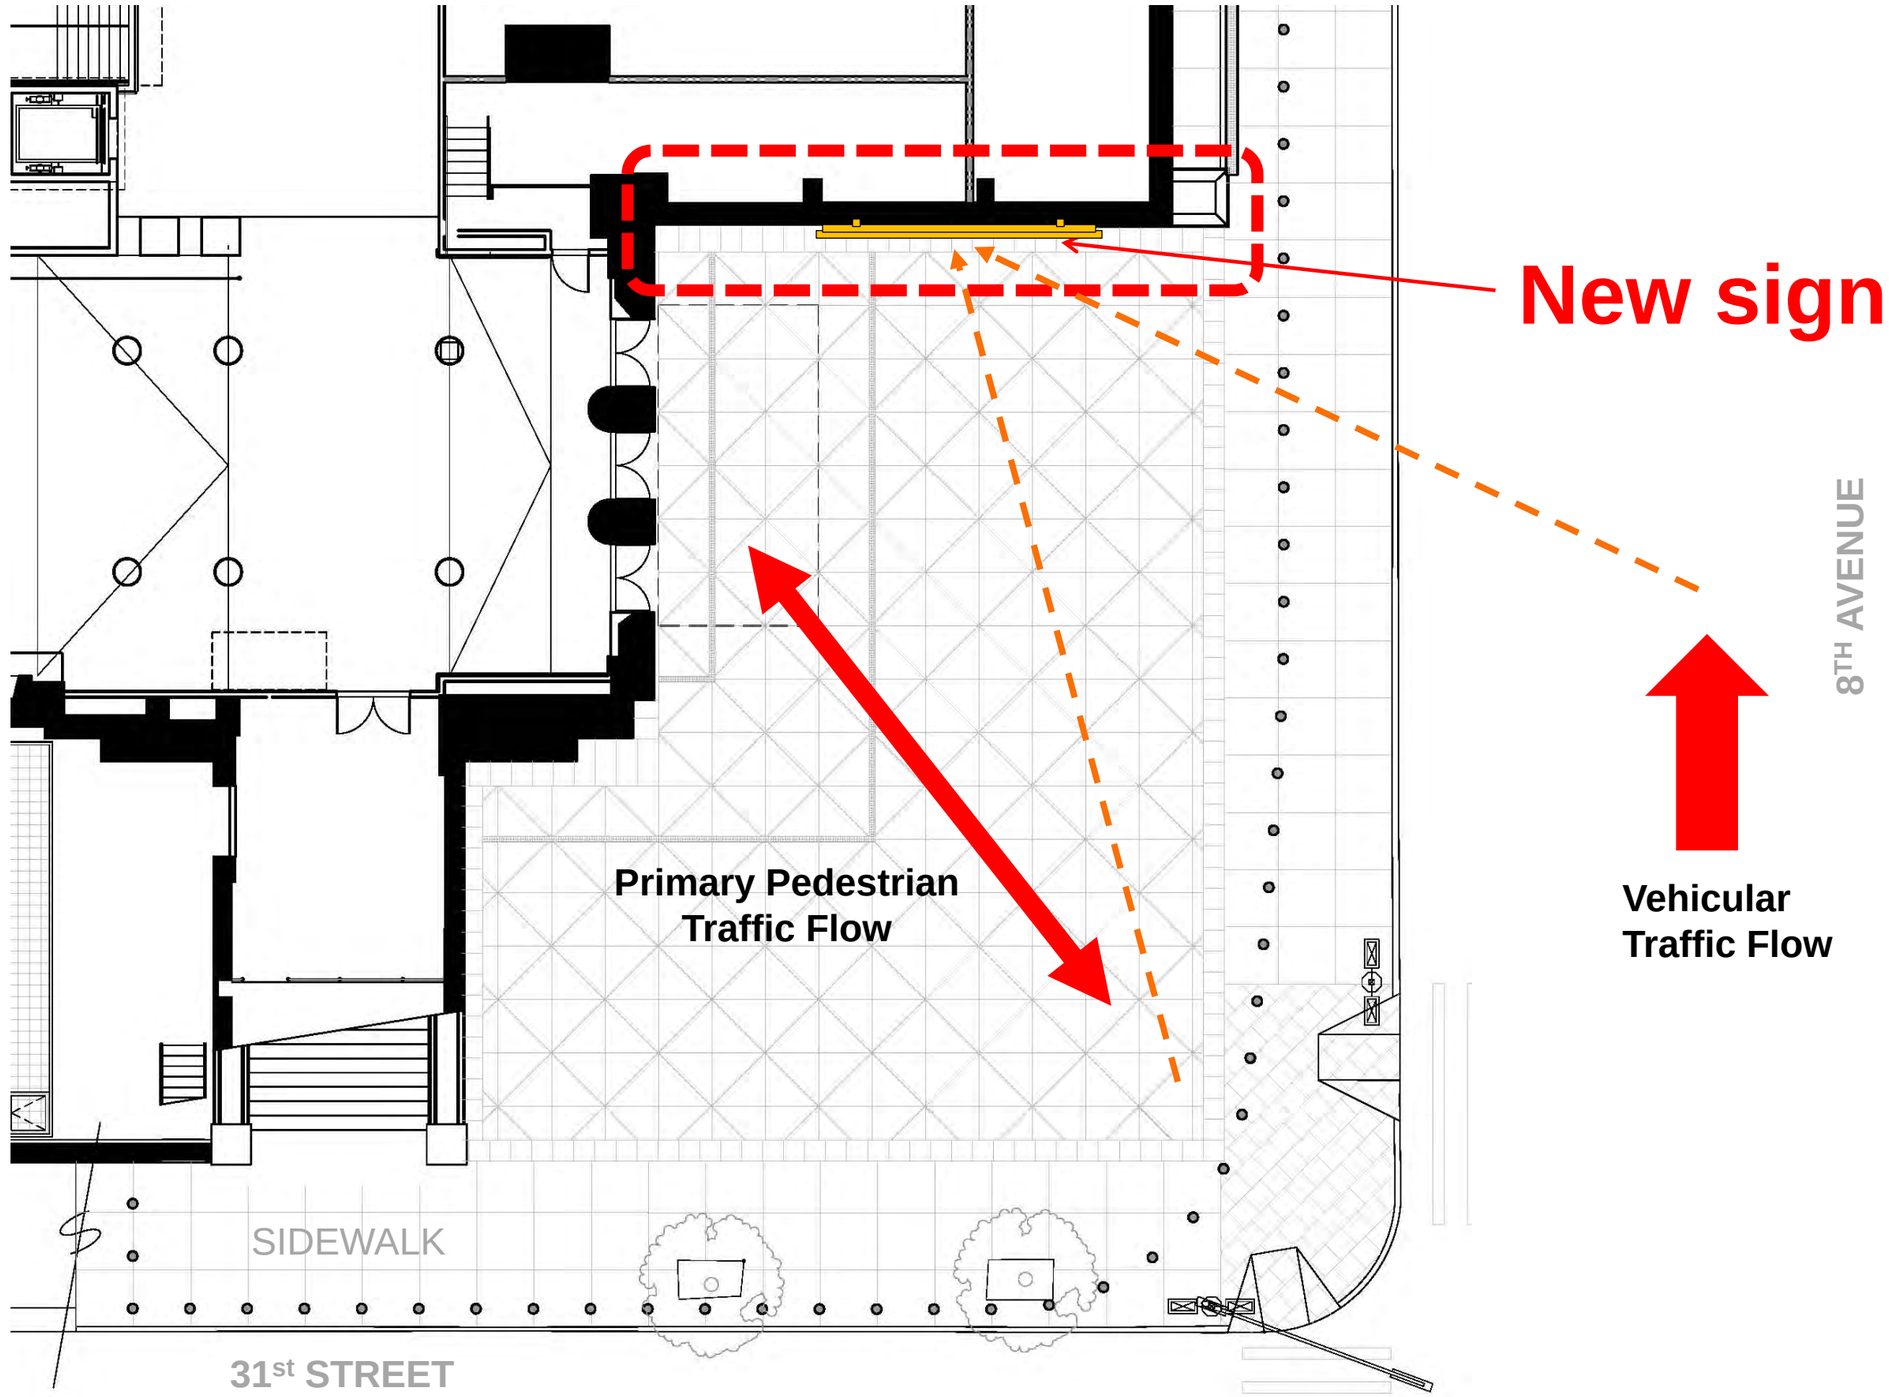

Proposed Moynihan Station Signage - 8th Ave and 31st Street Entrance

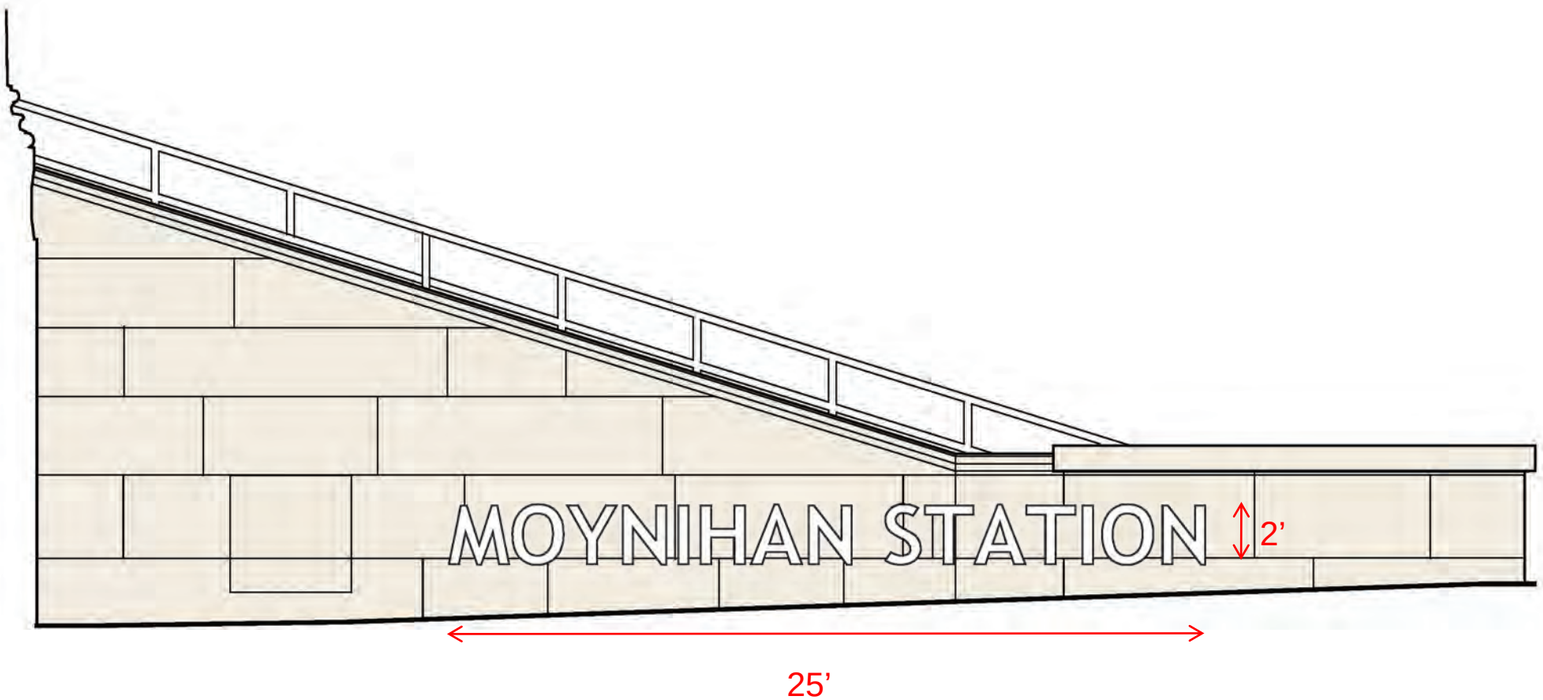

SOUTH ELEVATION

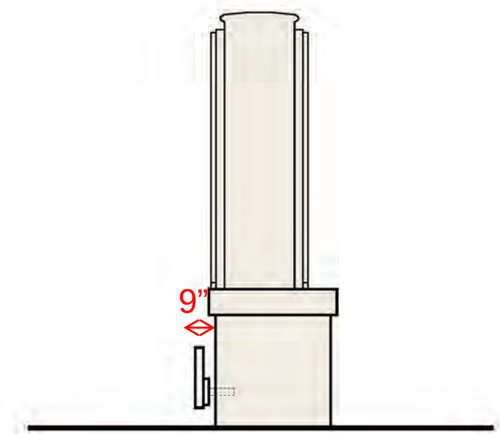

EAST ELEVATION

Proposed Moynihan Station Pylon Signage - 8th Ave and 31st Street Entrance

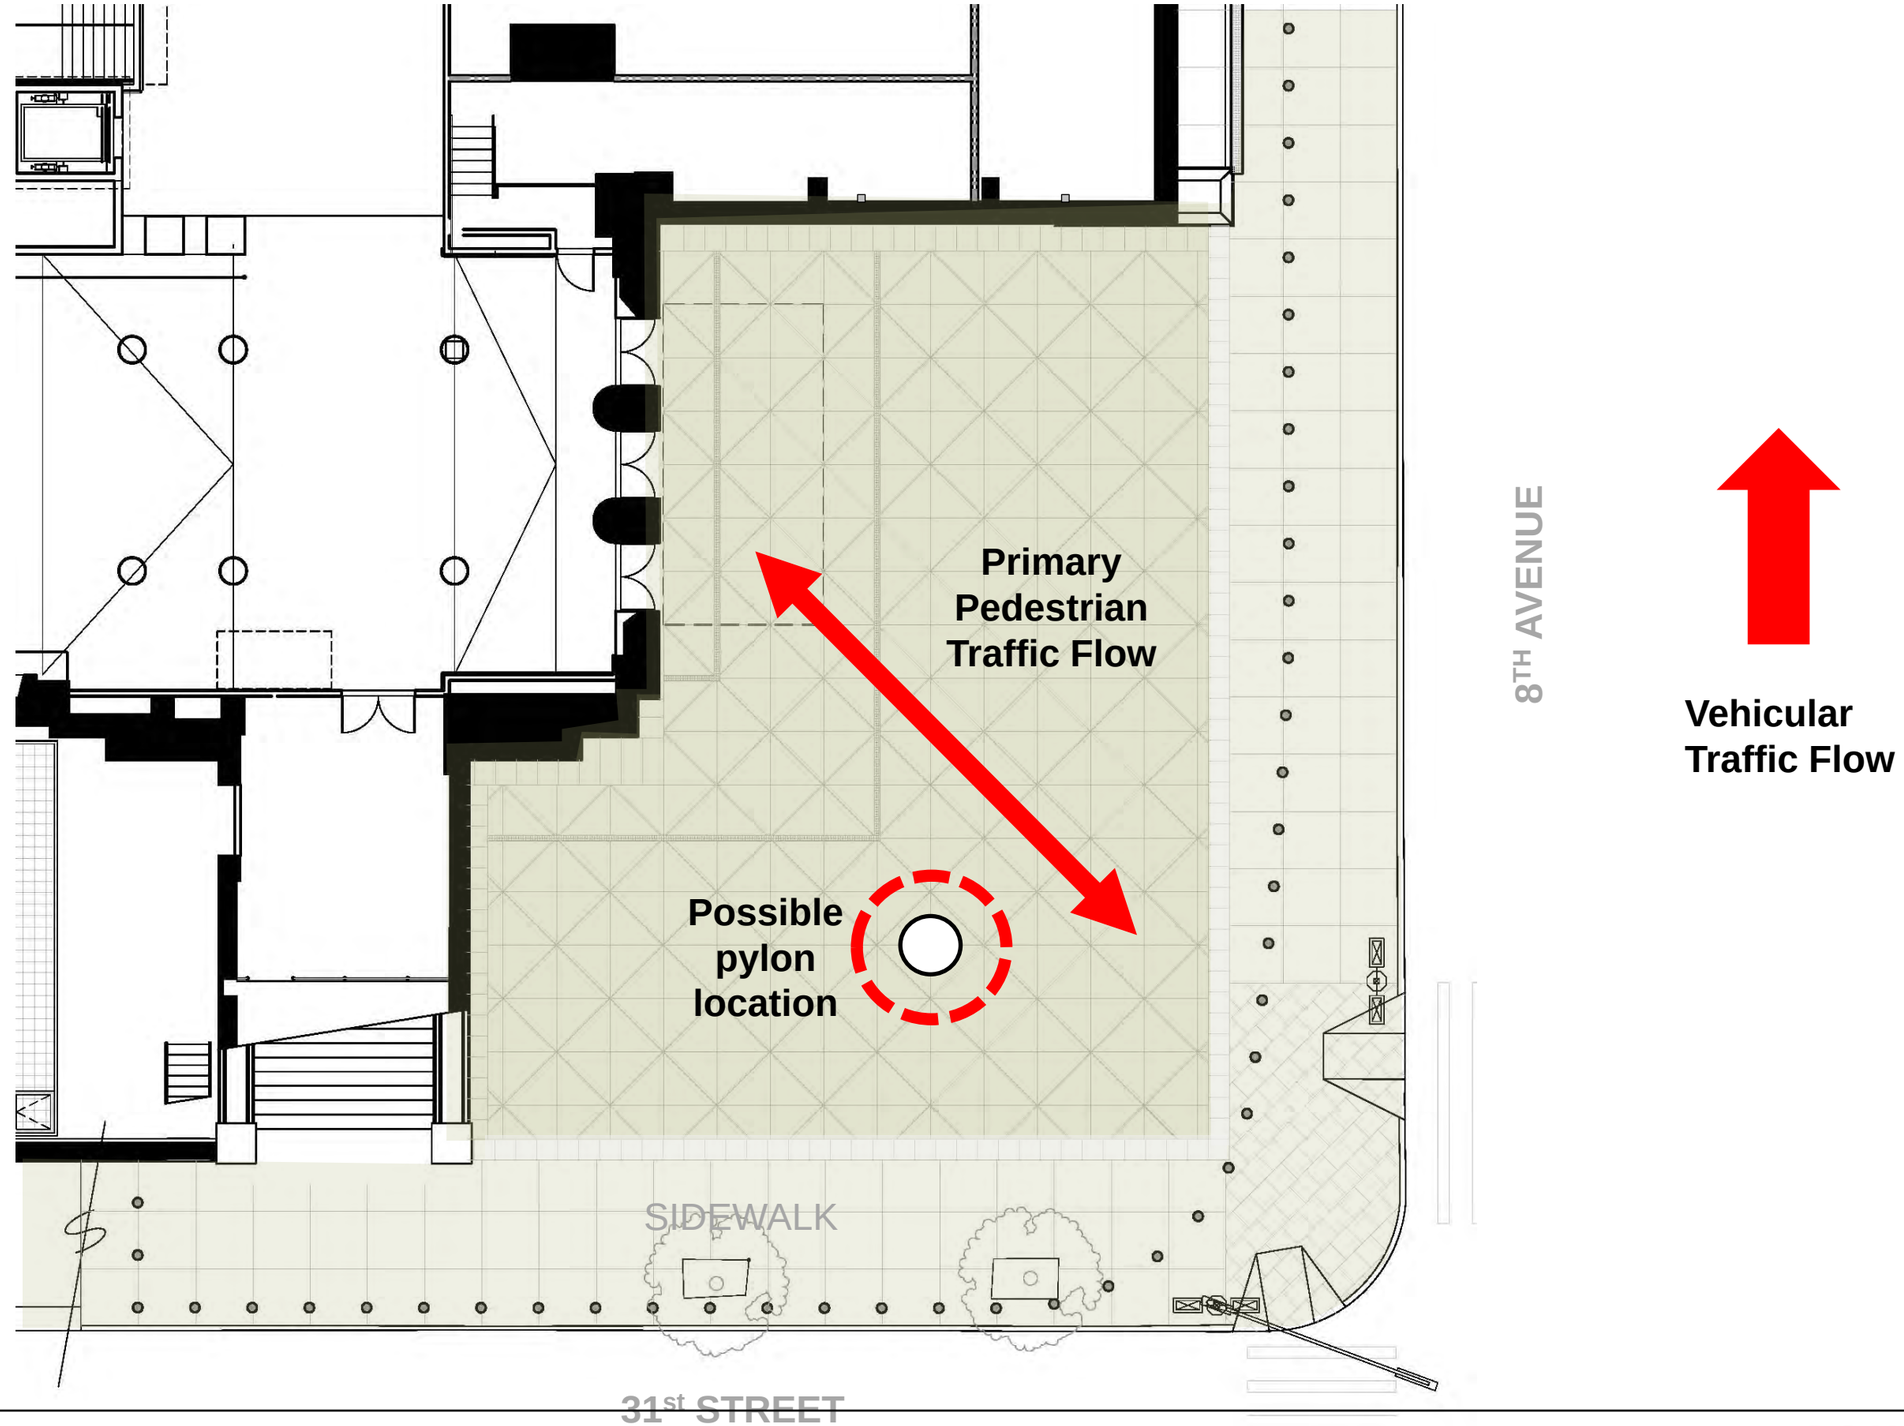

Proposed Partial Elevation with Pylon - 8th Ave and 31st Street Entrance

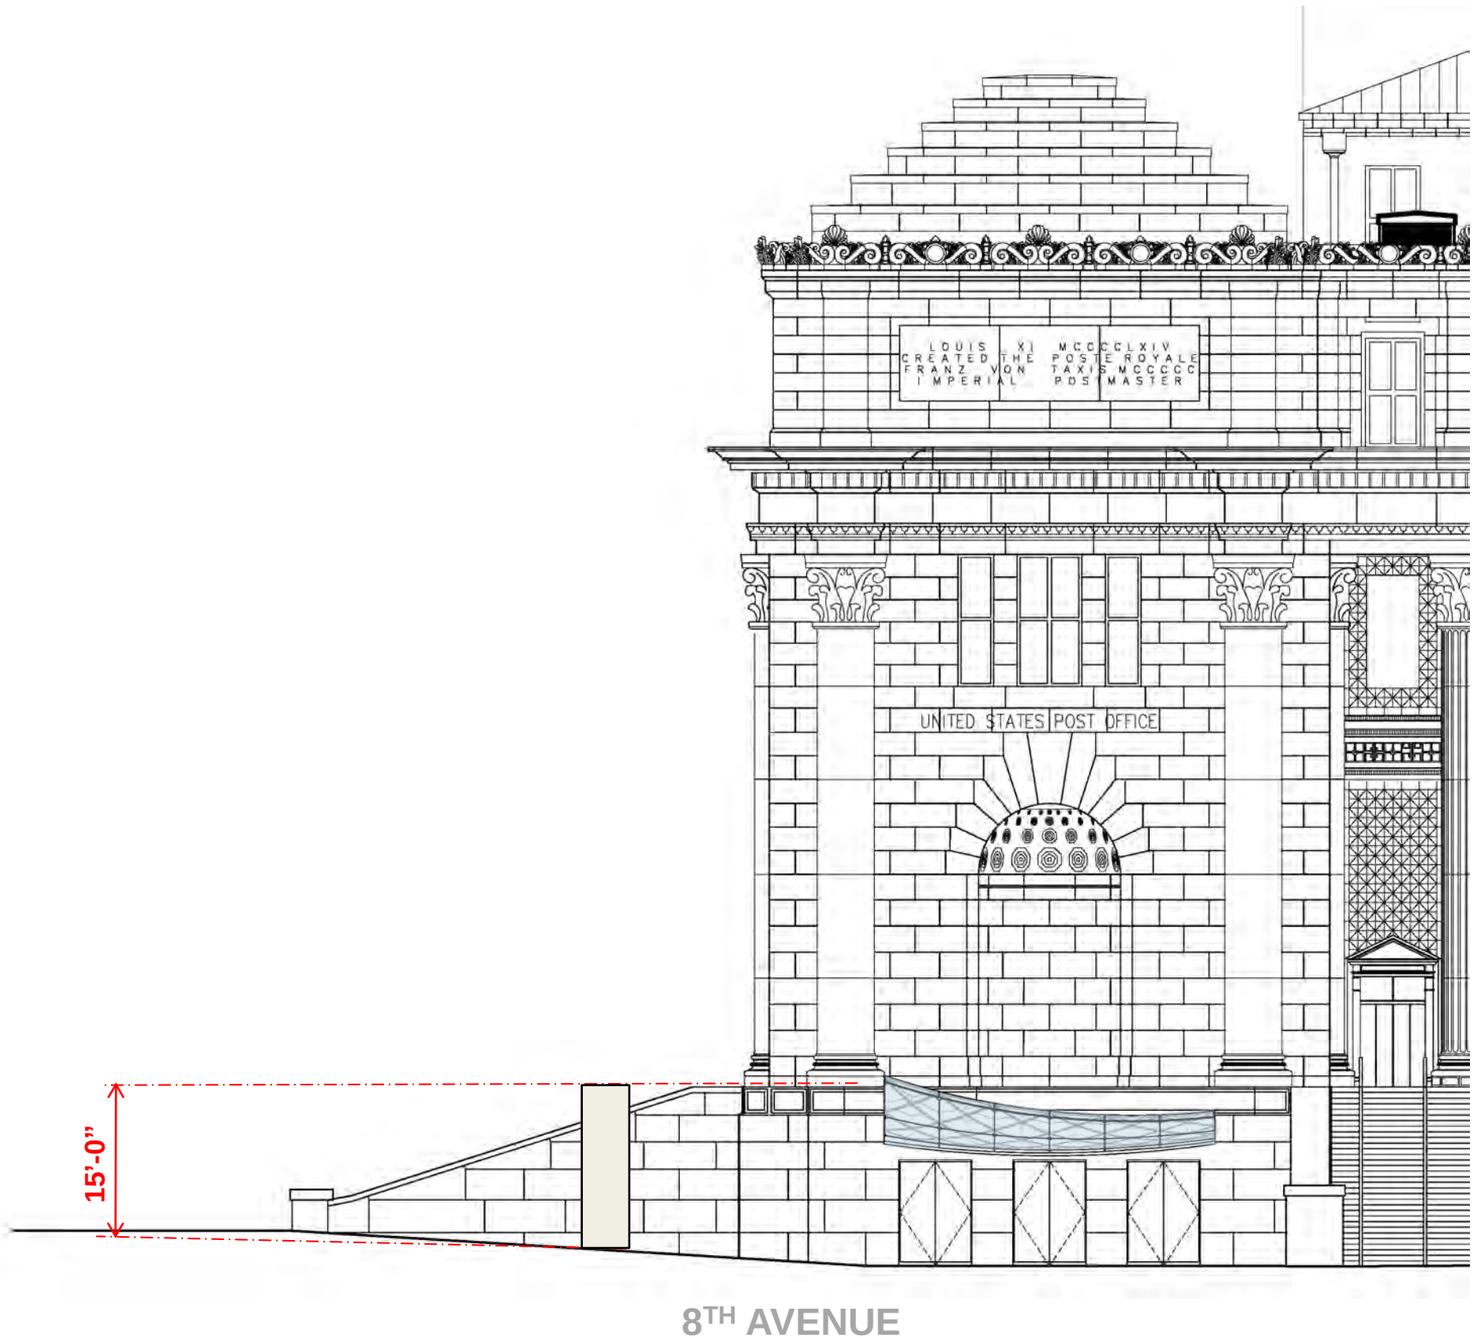

8th Ave and 31st Street Entrance

EXISTING CONDITION

PROPOSED CONDITION