ATTACHMENT C
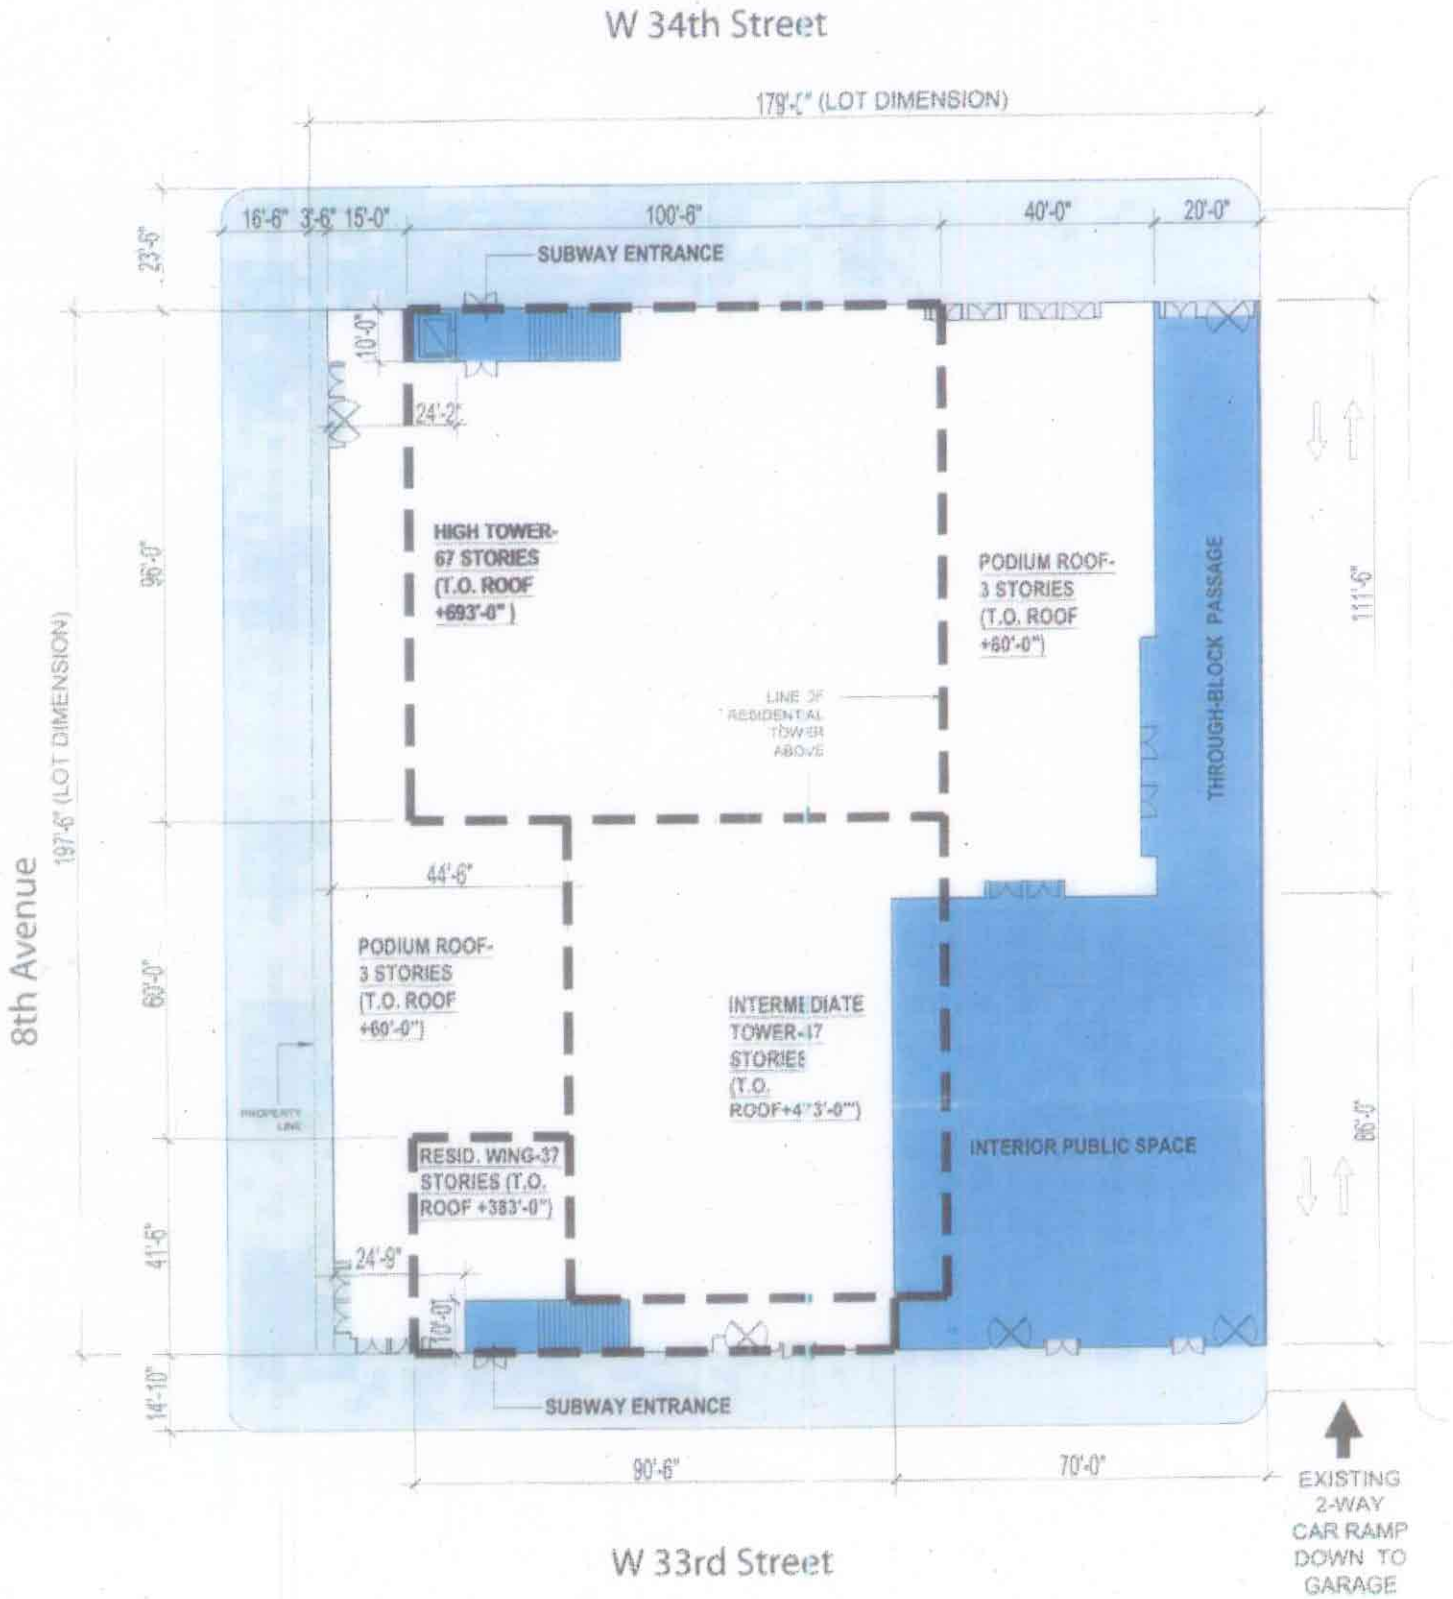
Off-Site Premises Building and Site Plan