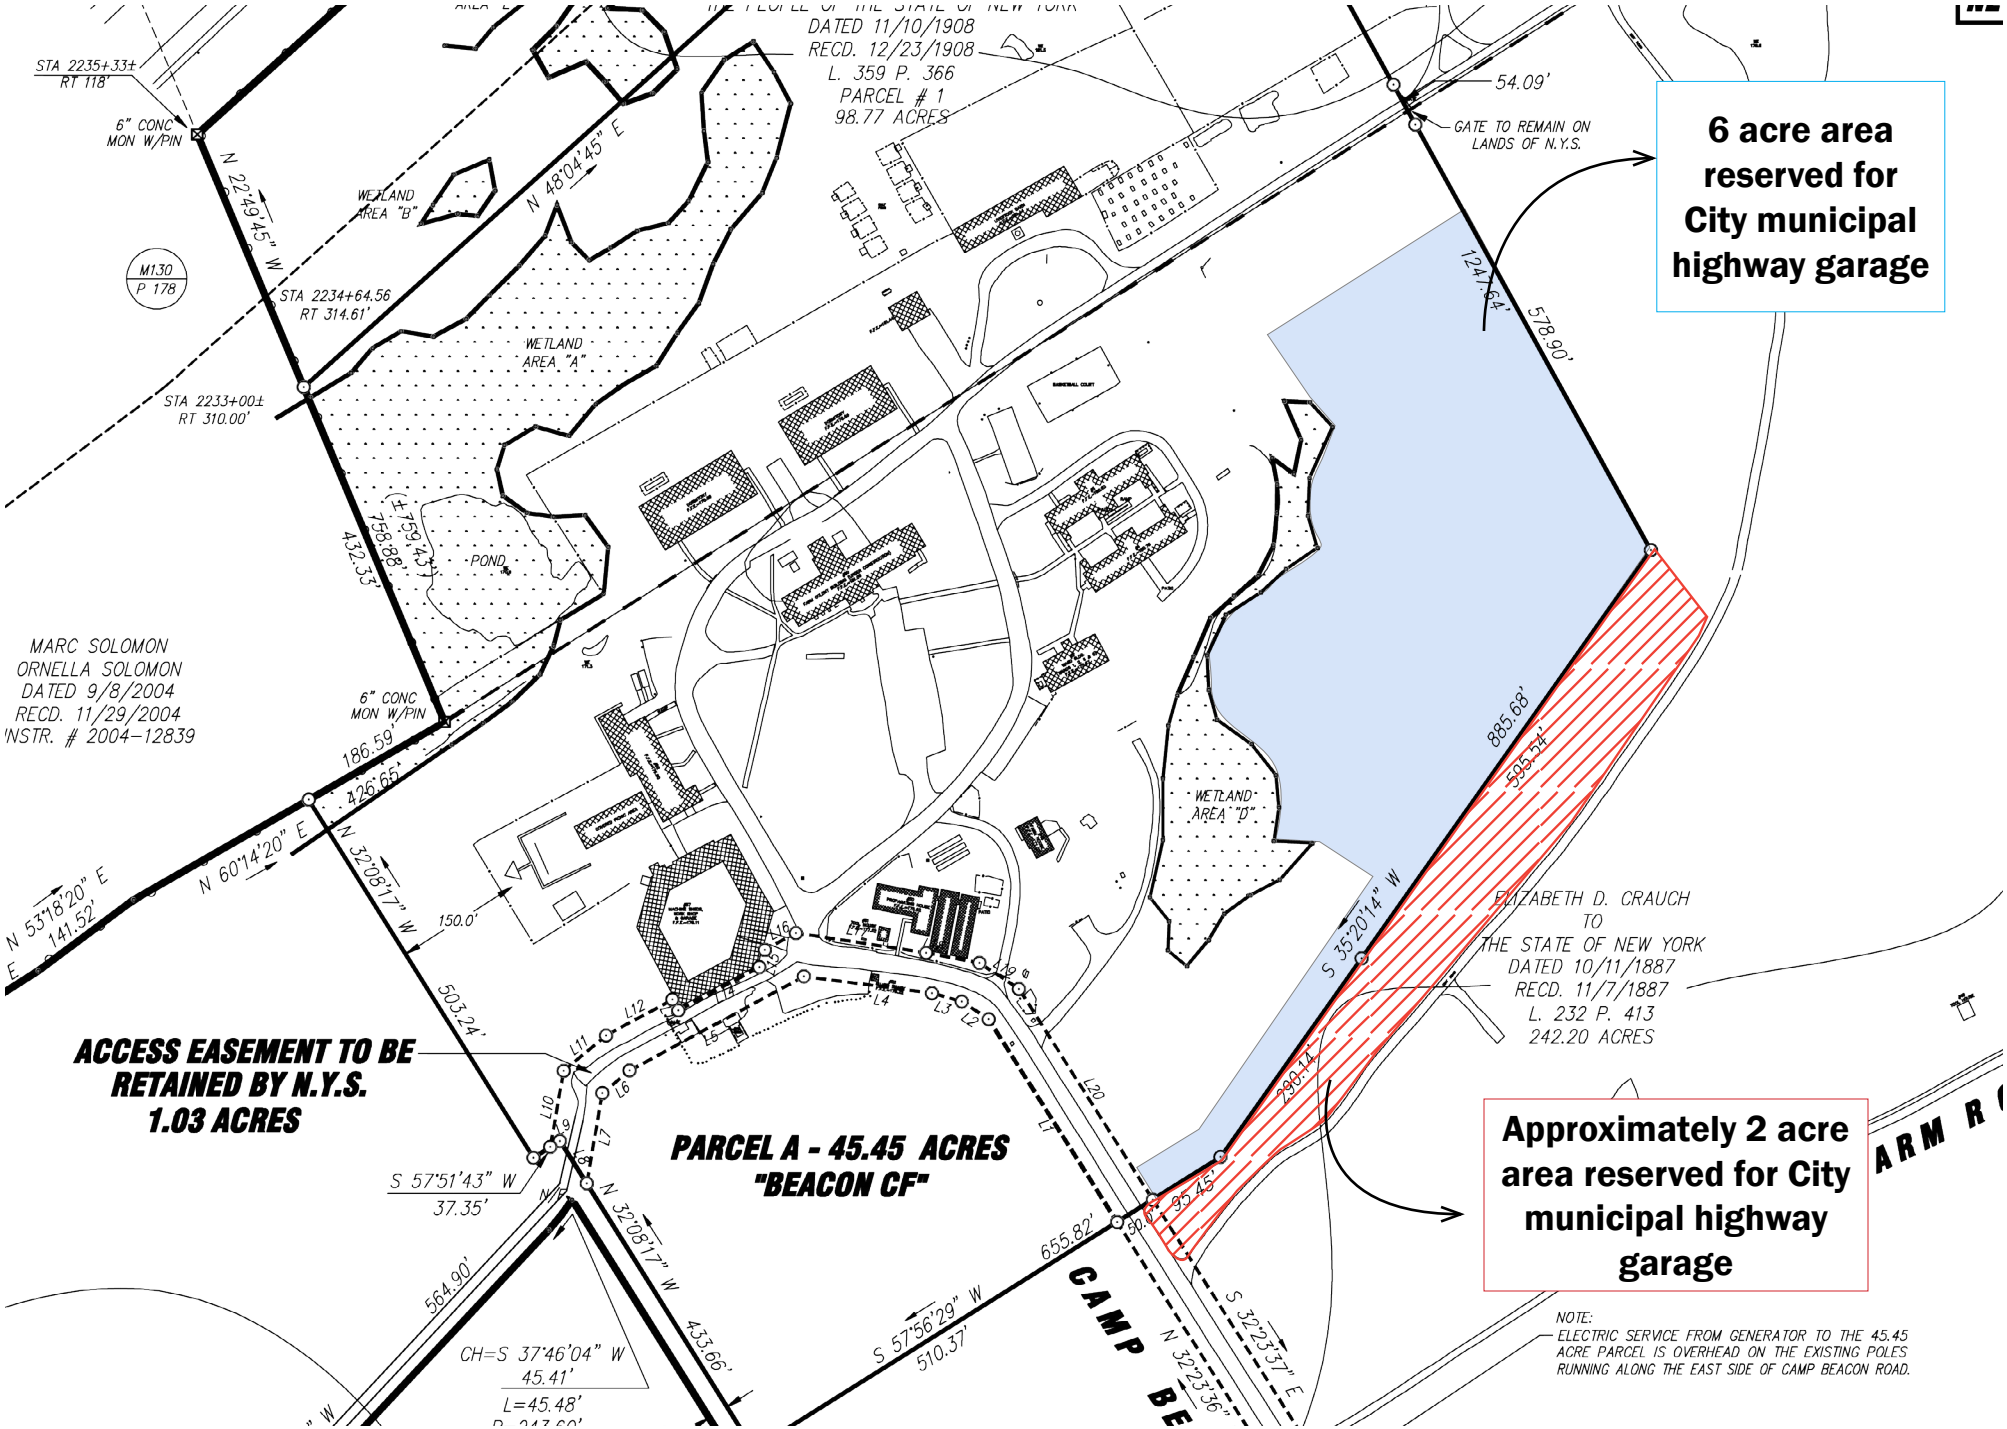
6 acre area reserved for City municipal highway garage
Approximately 2 acre area reserved for City municipal highway garage
ACCESS EASEMENT TO BE RETAINED BY N.Y.S. 1.03 ACRES
PARCEL A - 45.45 ACRES "BEACON CF"
DATED 11/10/1908
RECD. 12/23/1908
L. 359 P. 366
PARCEL # 1
98.77 ACRES
MARC SOLOMON
ORNELLA SOLOMON
DATED 9/8/2004
RECD. 11/29/2004
INSTR. # 2004-12839
ELIZABETH D. CRAUCH
TO
THE STATE OF NEW YORK
DATED 10/11/1887
RECD. 11/7/1887
L. 232 P. 413
242.20 ACRES
WETLAND AREA "A"
WETLAND AREA "B"
WETLAND AREA "D"
POND
GATE TO REMAIN ON LANDS OF N.Y.S.
CAMP BE
NOTE:
ELECTRIC SERVICE FROM GENERATOR TO THE 45.45 ACRE PARCEL IS OVERHEAD ON THE EXISTING POLES RUNNING ALONG THE EAST SIDE OF CAMP BEACON ROAD.